

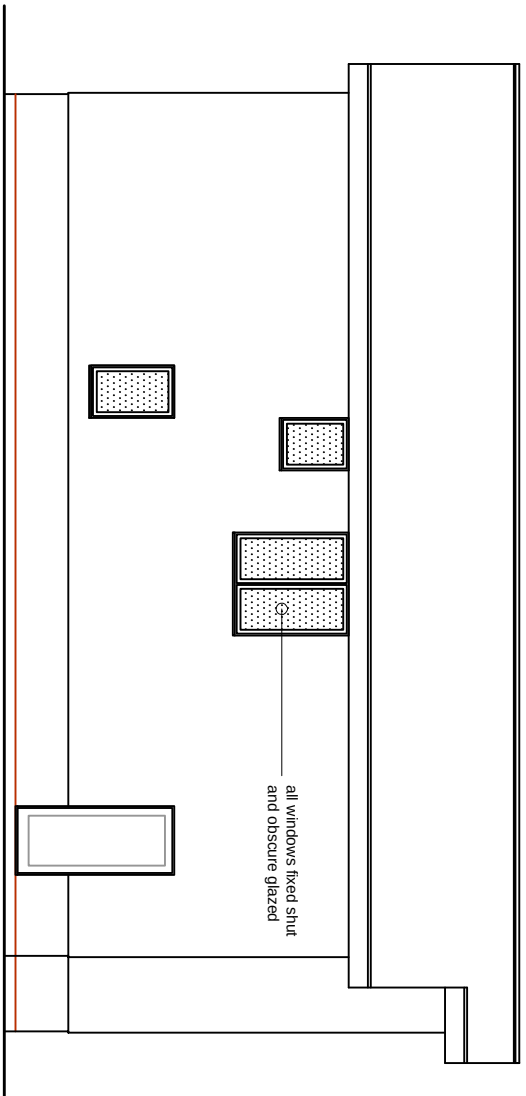


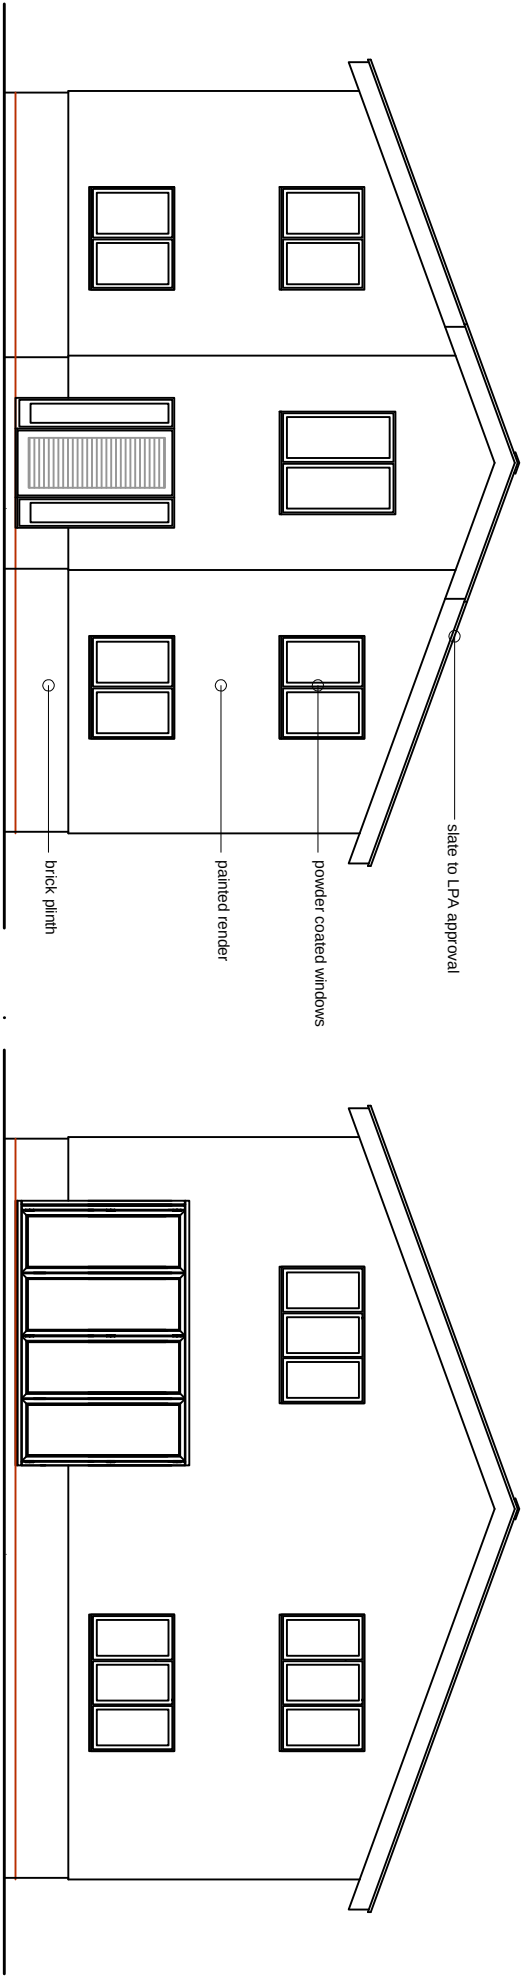


Front

Rear

West

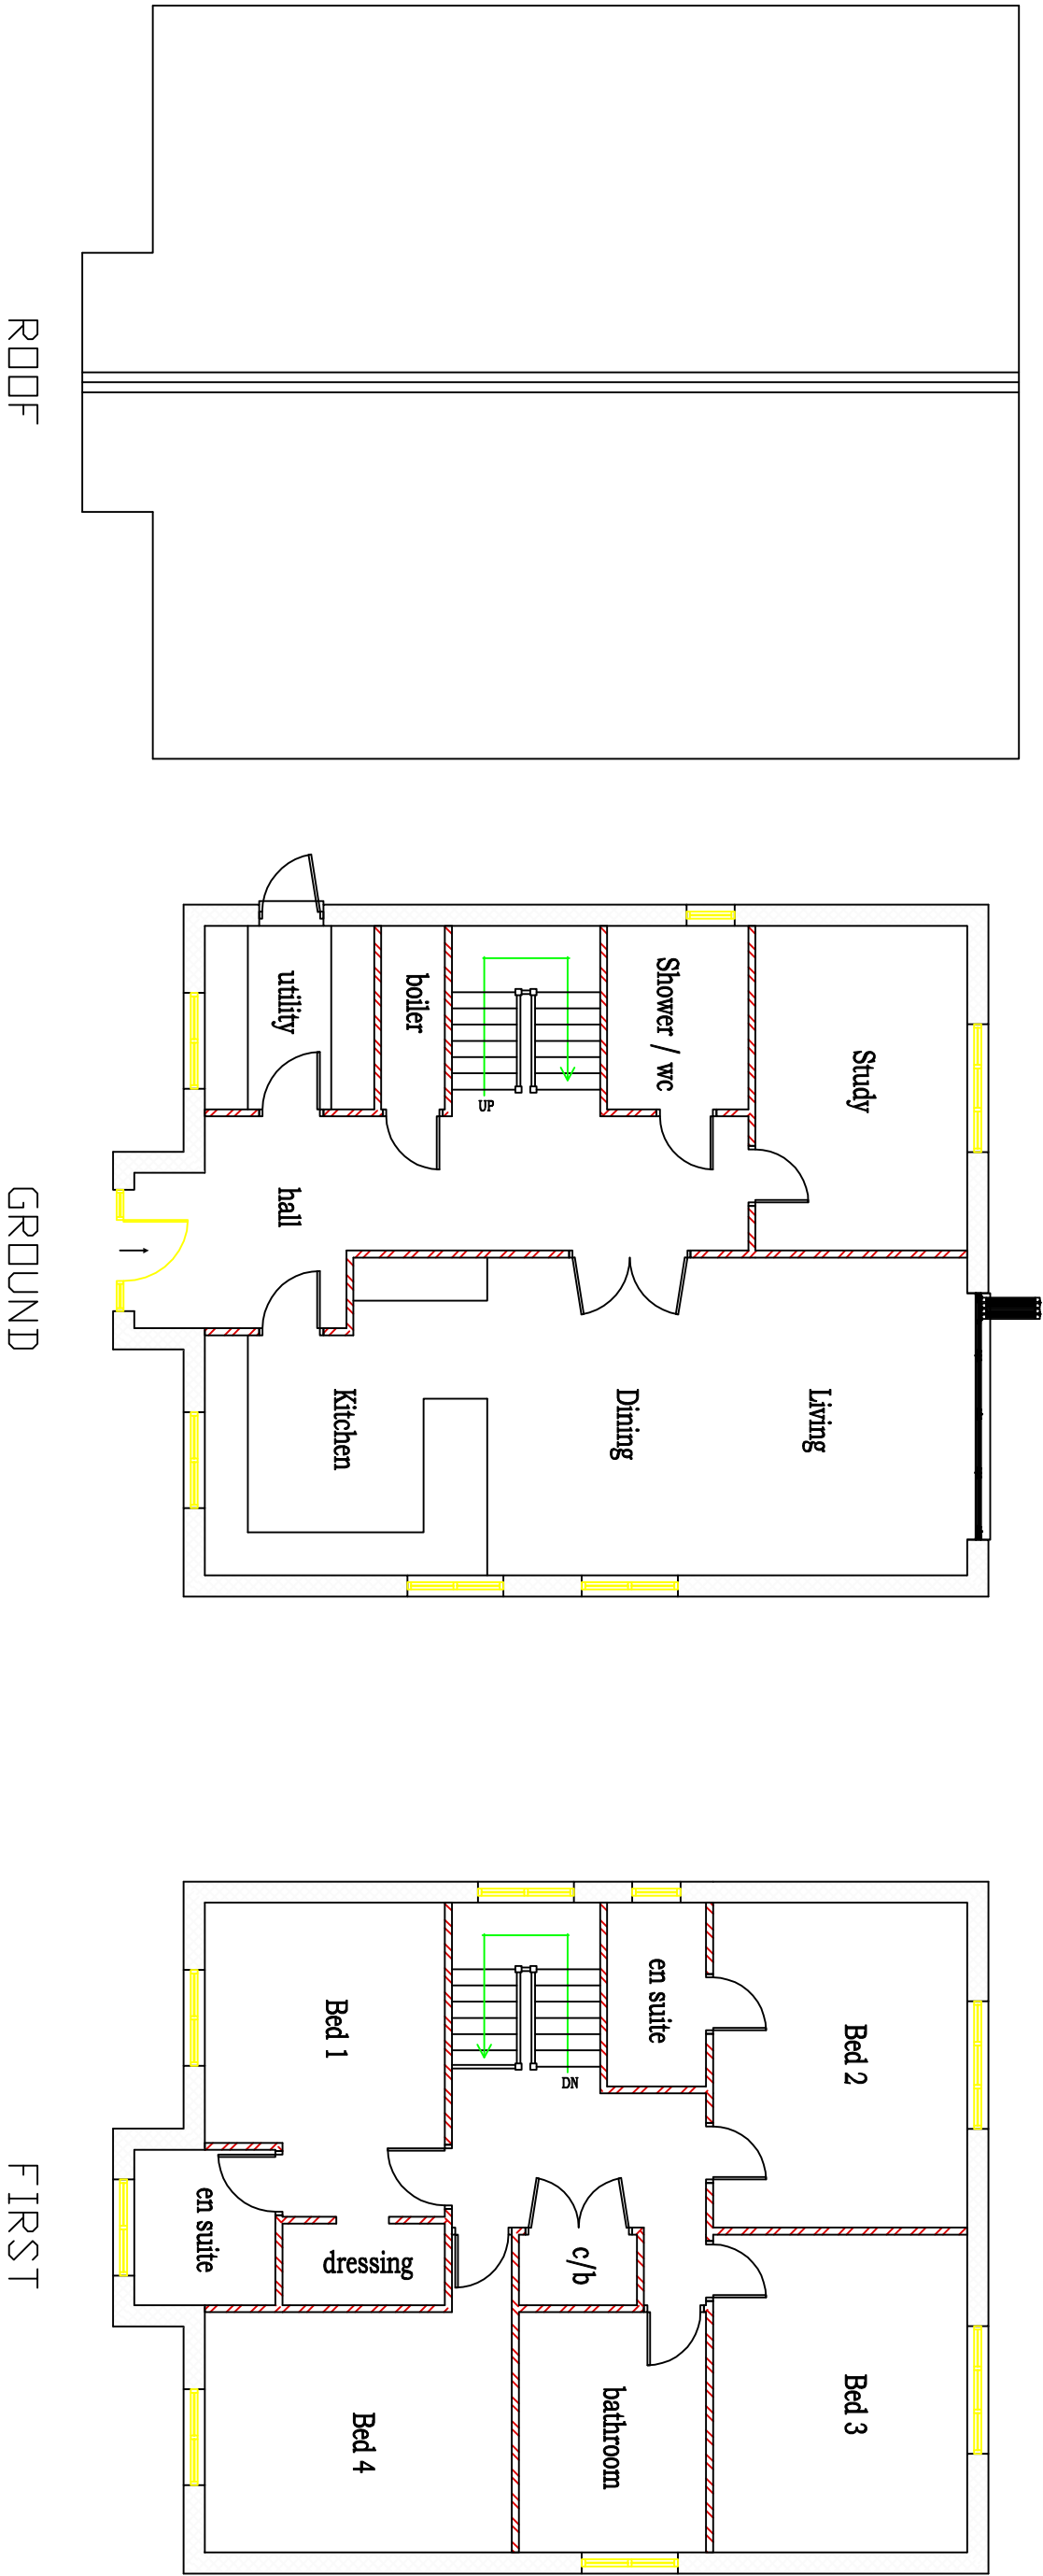


EAST

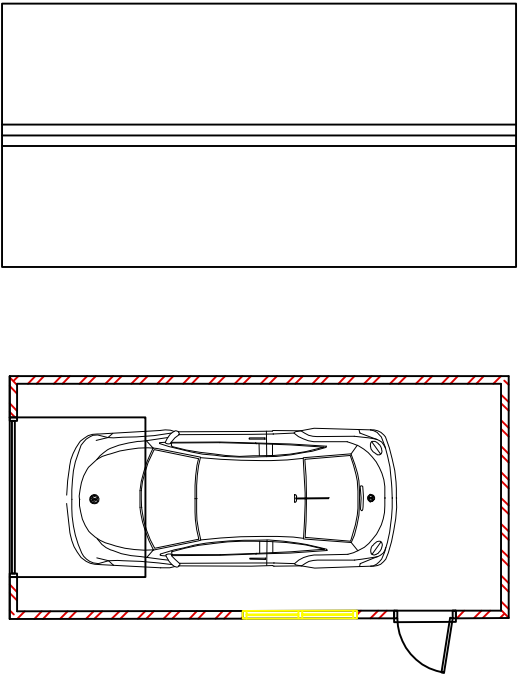


Roof


Floor

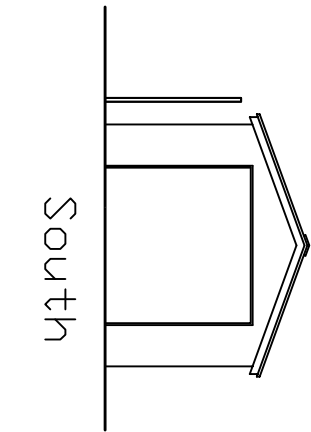


South

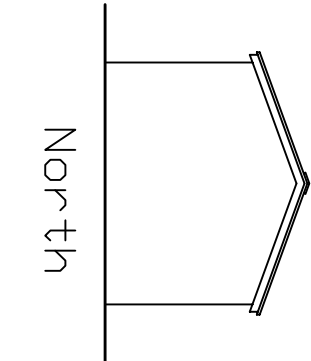

North

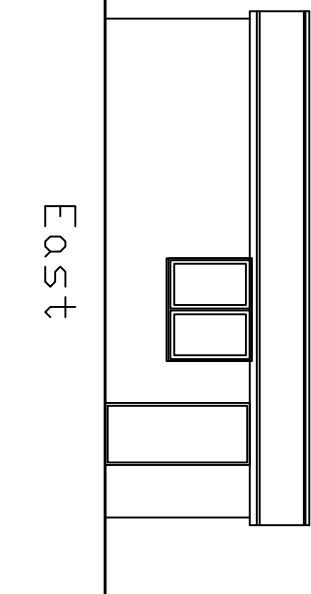

East

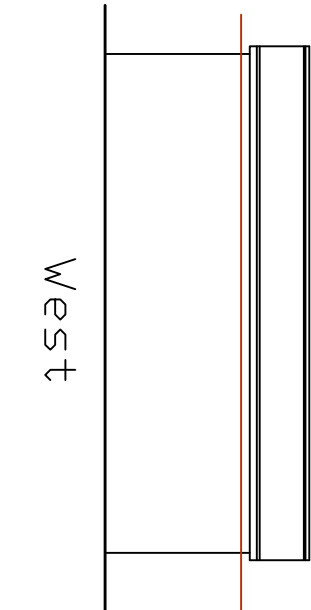

West

Client
IAN FEWINGS
7 MIDDLETON ROAD
FELPHAM
BOGNOR REGIS

Project
ERECTION OF THE DWELLING

Title
PROPOSED ELEVATIONS
AND FLOOR PLANS

PROJECT
ADC/5/17

DRAWING
05C

scale
1:100 @ A2

date
01/08/17

drawn
SJ

STEPHEN JUPP
CHARTERED
TOWN
PLANNER

34/8 Chichester Road
Bognor Regis, PO21 5BX
m. 07777 65886
e. sjr@planning-solutions.co.uk