
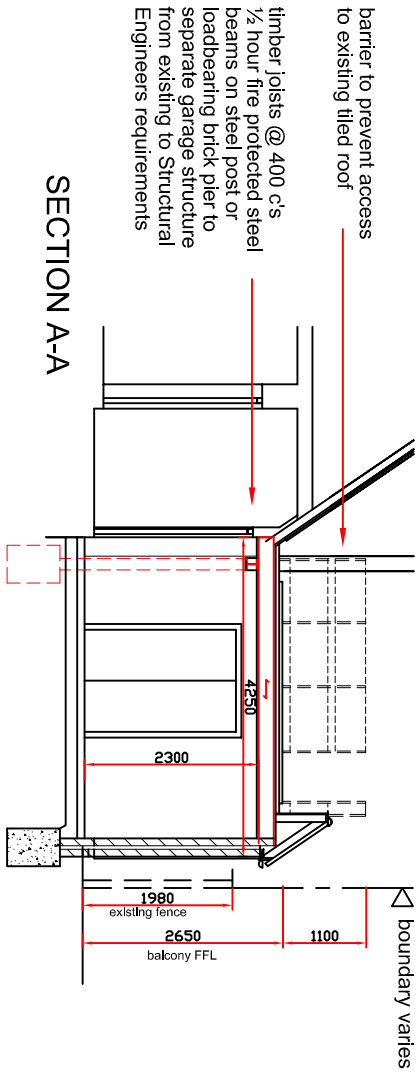
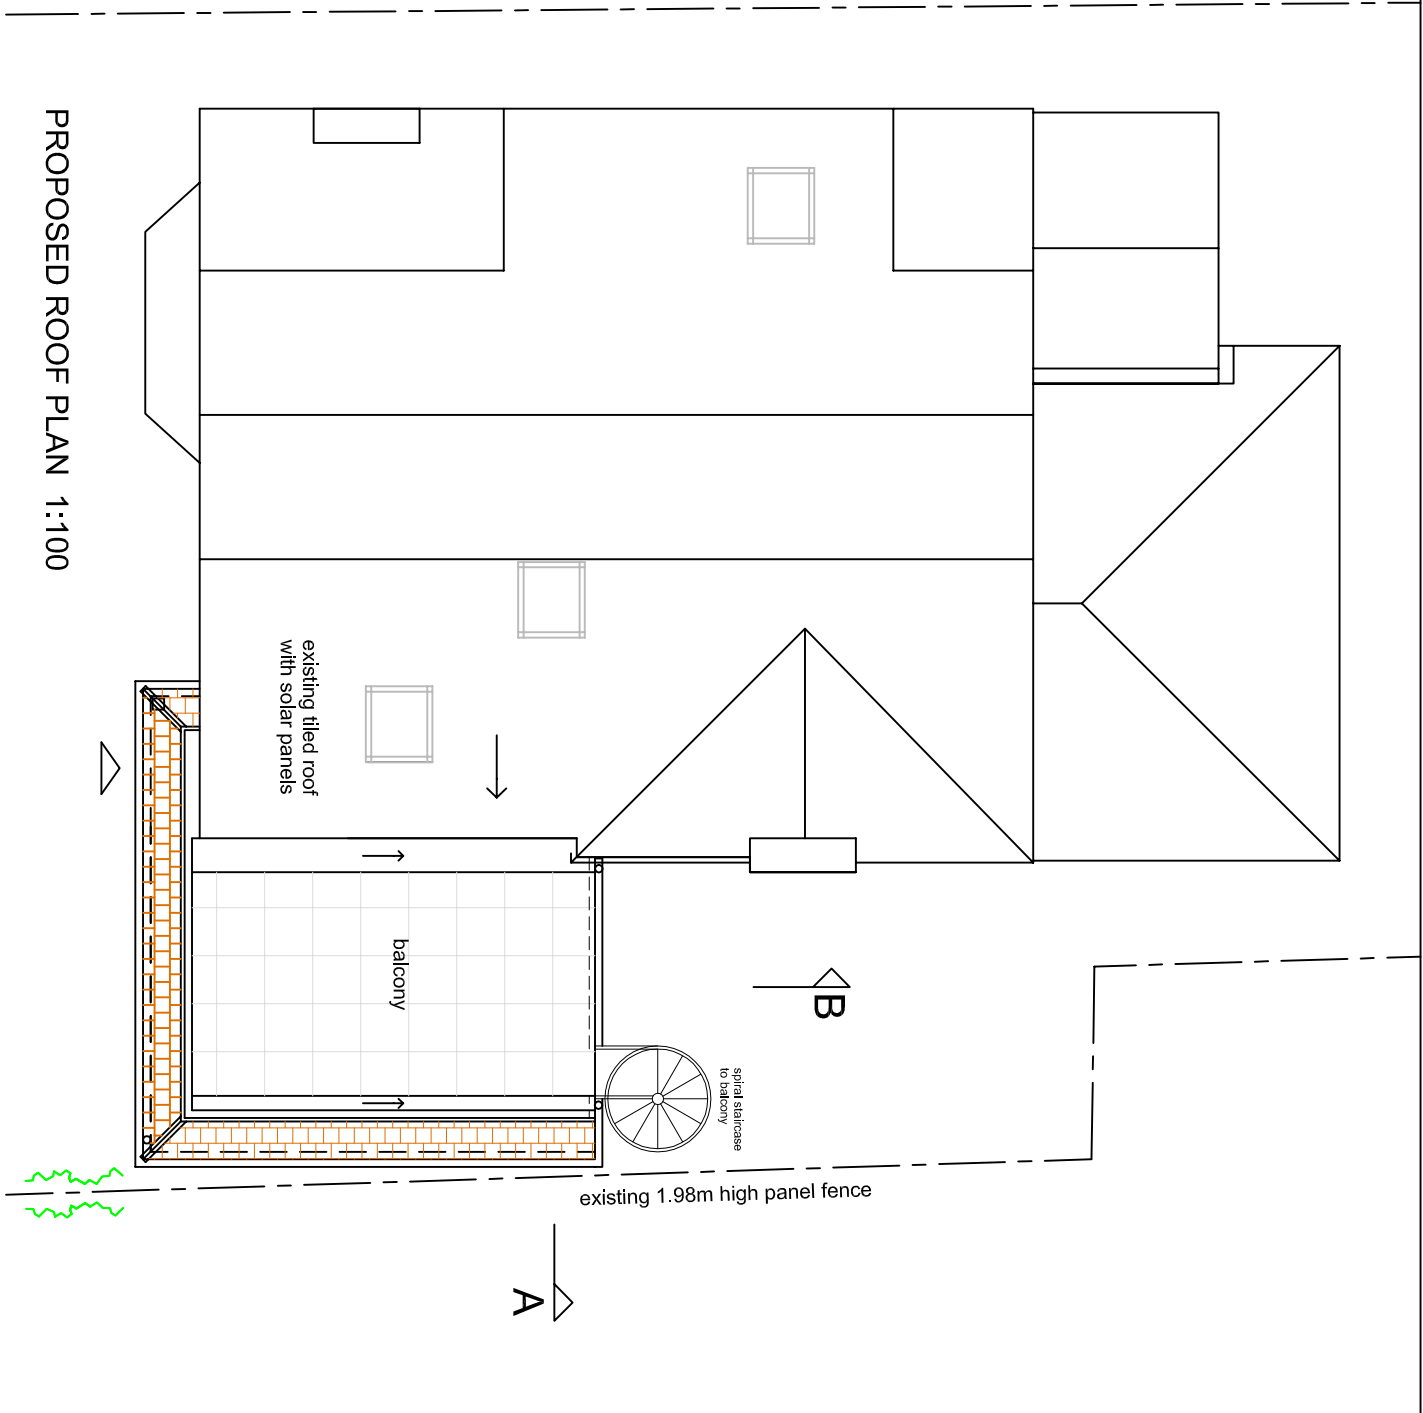


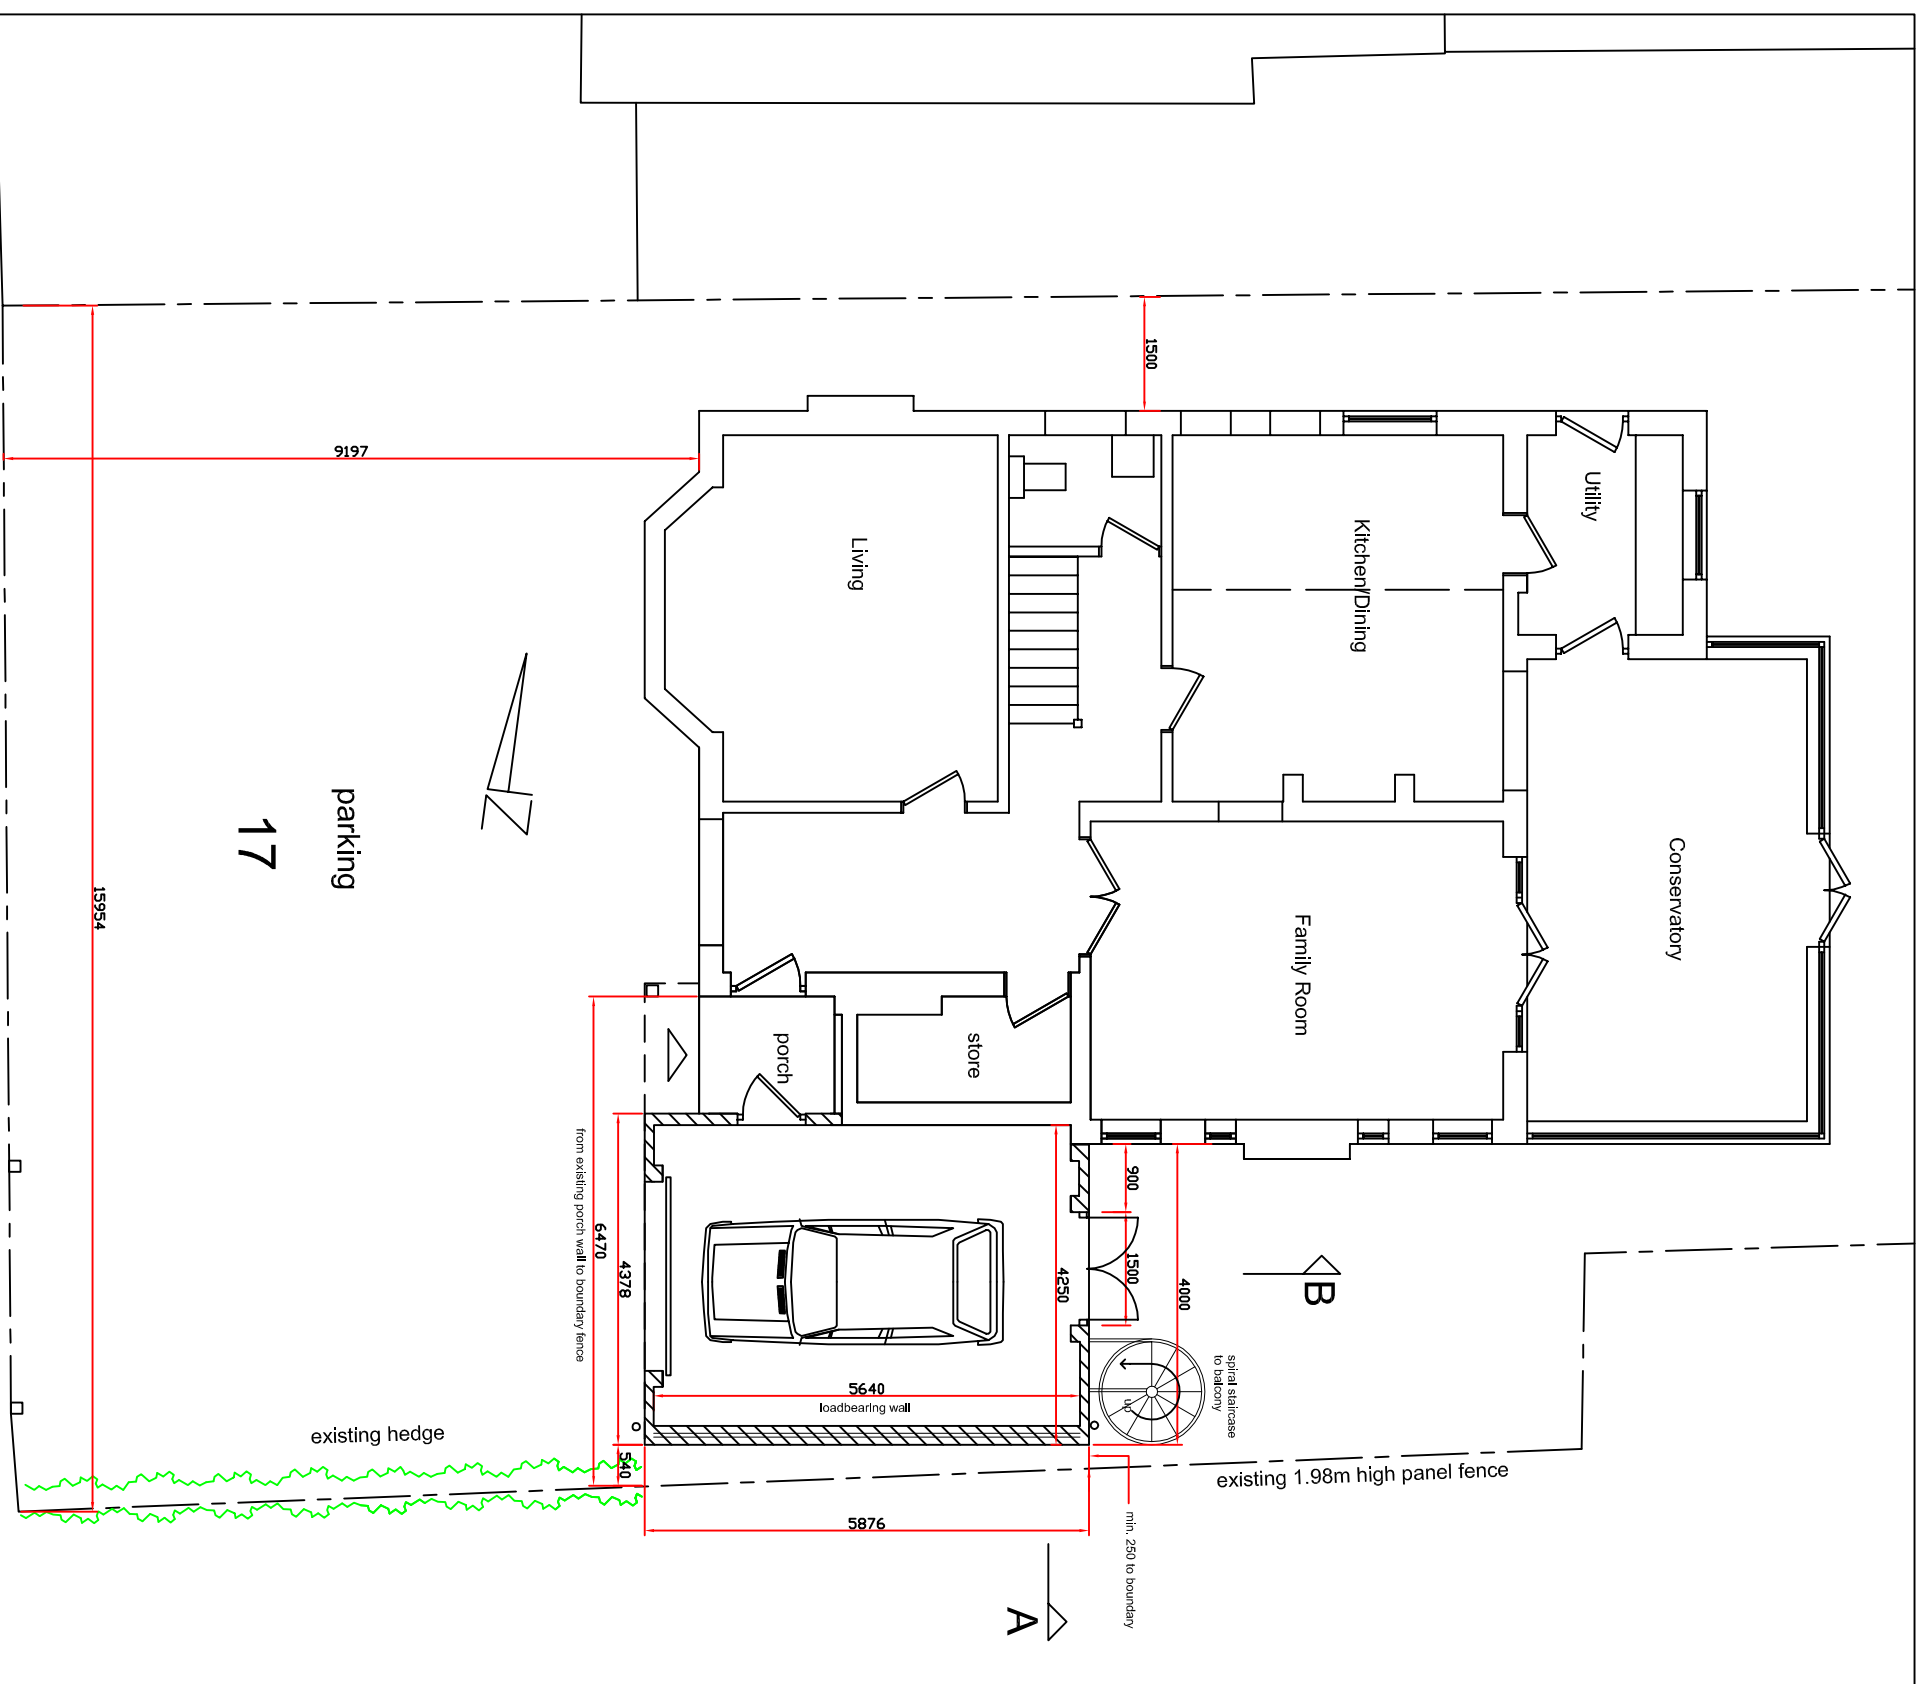

Proposed Plans		DRAWING NO	
Proposed New Garage at 17 Blakes Road, Felpham	SCALE 1:100	DATE September 2021	SHEET A3