


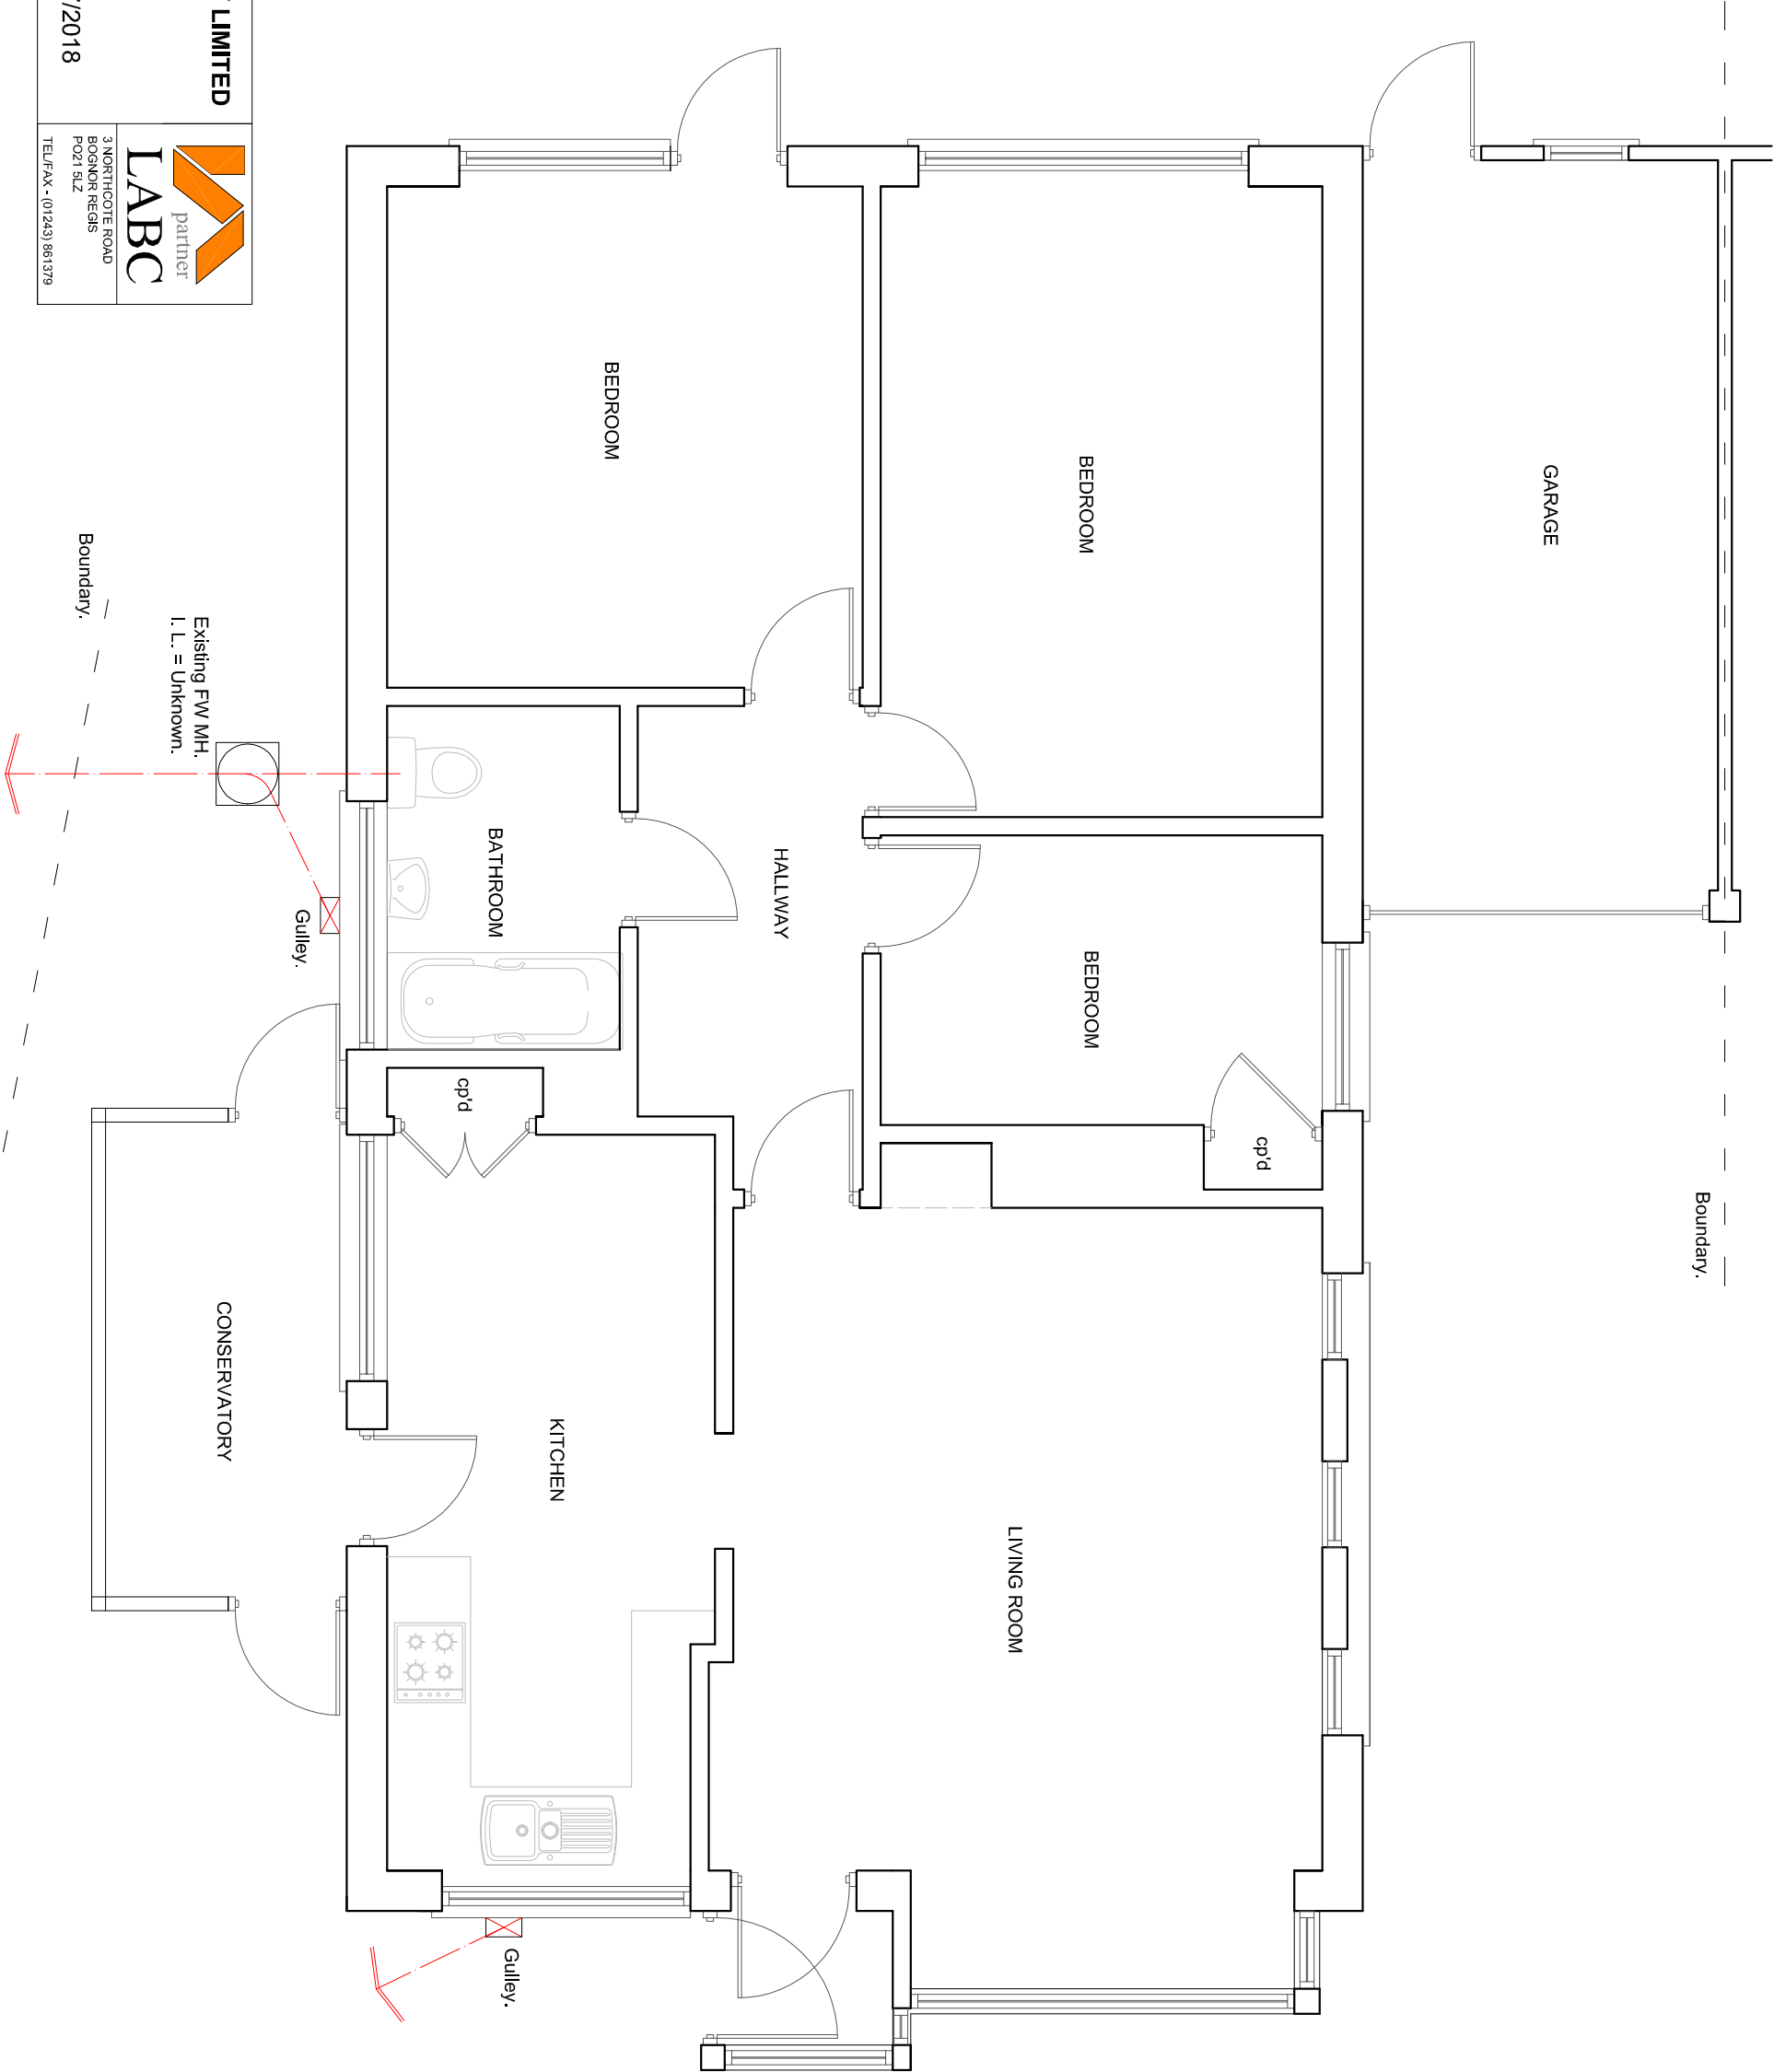

SUSSEX BUILDING CONSULTANCY LIMITED


32 WROXHAM WAY, FELPHAM,
BOGNOR REGIS, WEST SUSSEX.

SCALE - 1/50 REV - B DATE - 23/07/2018



LABC
partner

3 NORTHCOTE ROAD
BOGNOR REGIS
PO21 5LZ
TEL/FAX - (01243) 861379

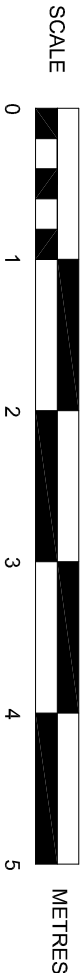

EXISTING GROUND FLOOR PLAN