


Note that the garage conversion does not form part of the submitted planning application for the front extension.

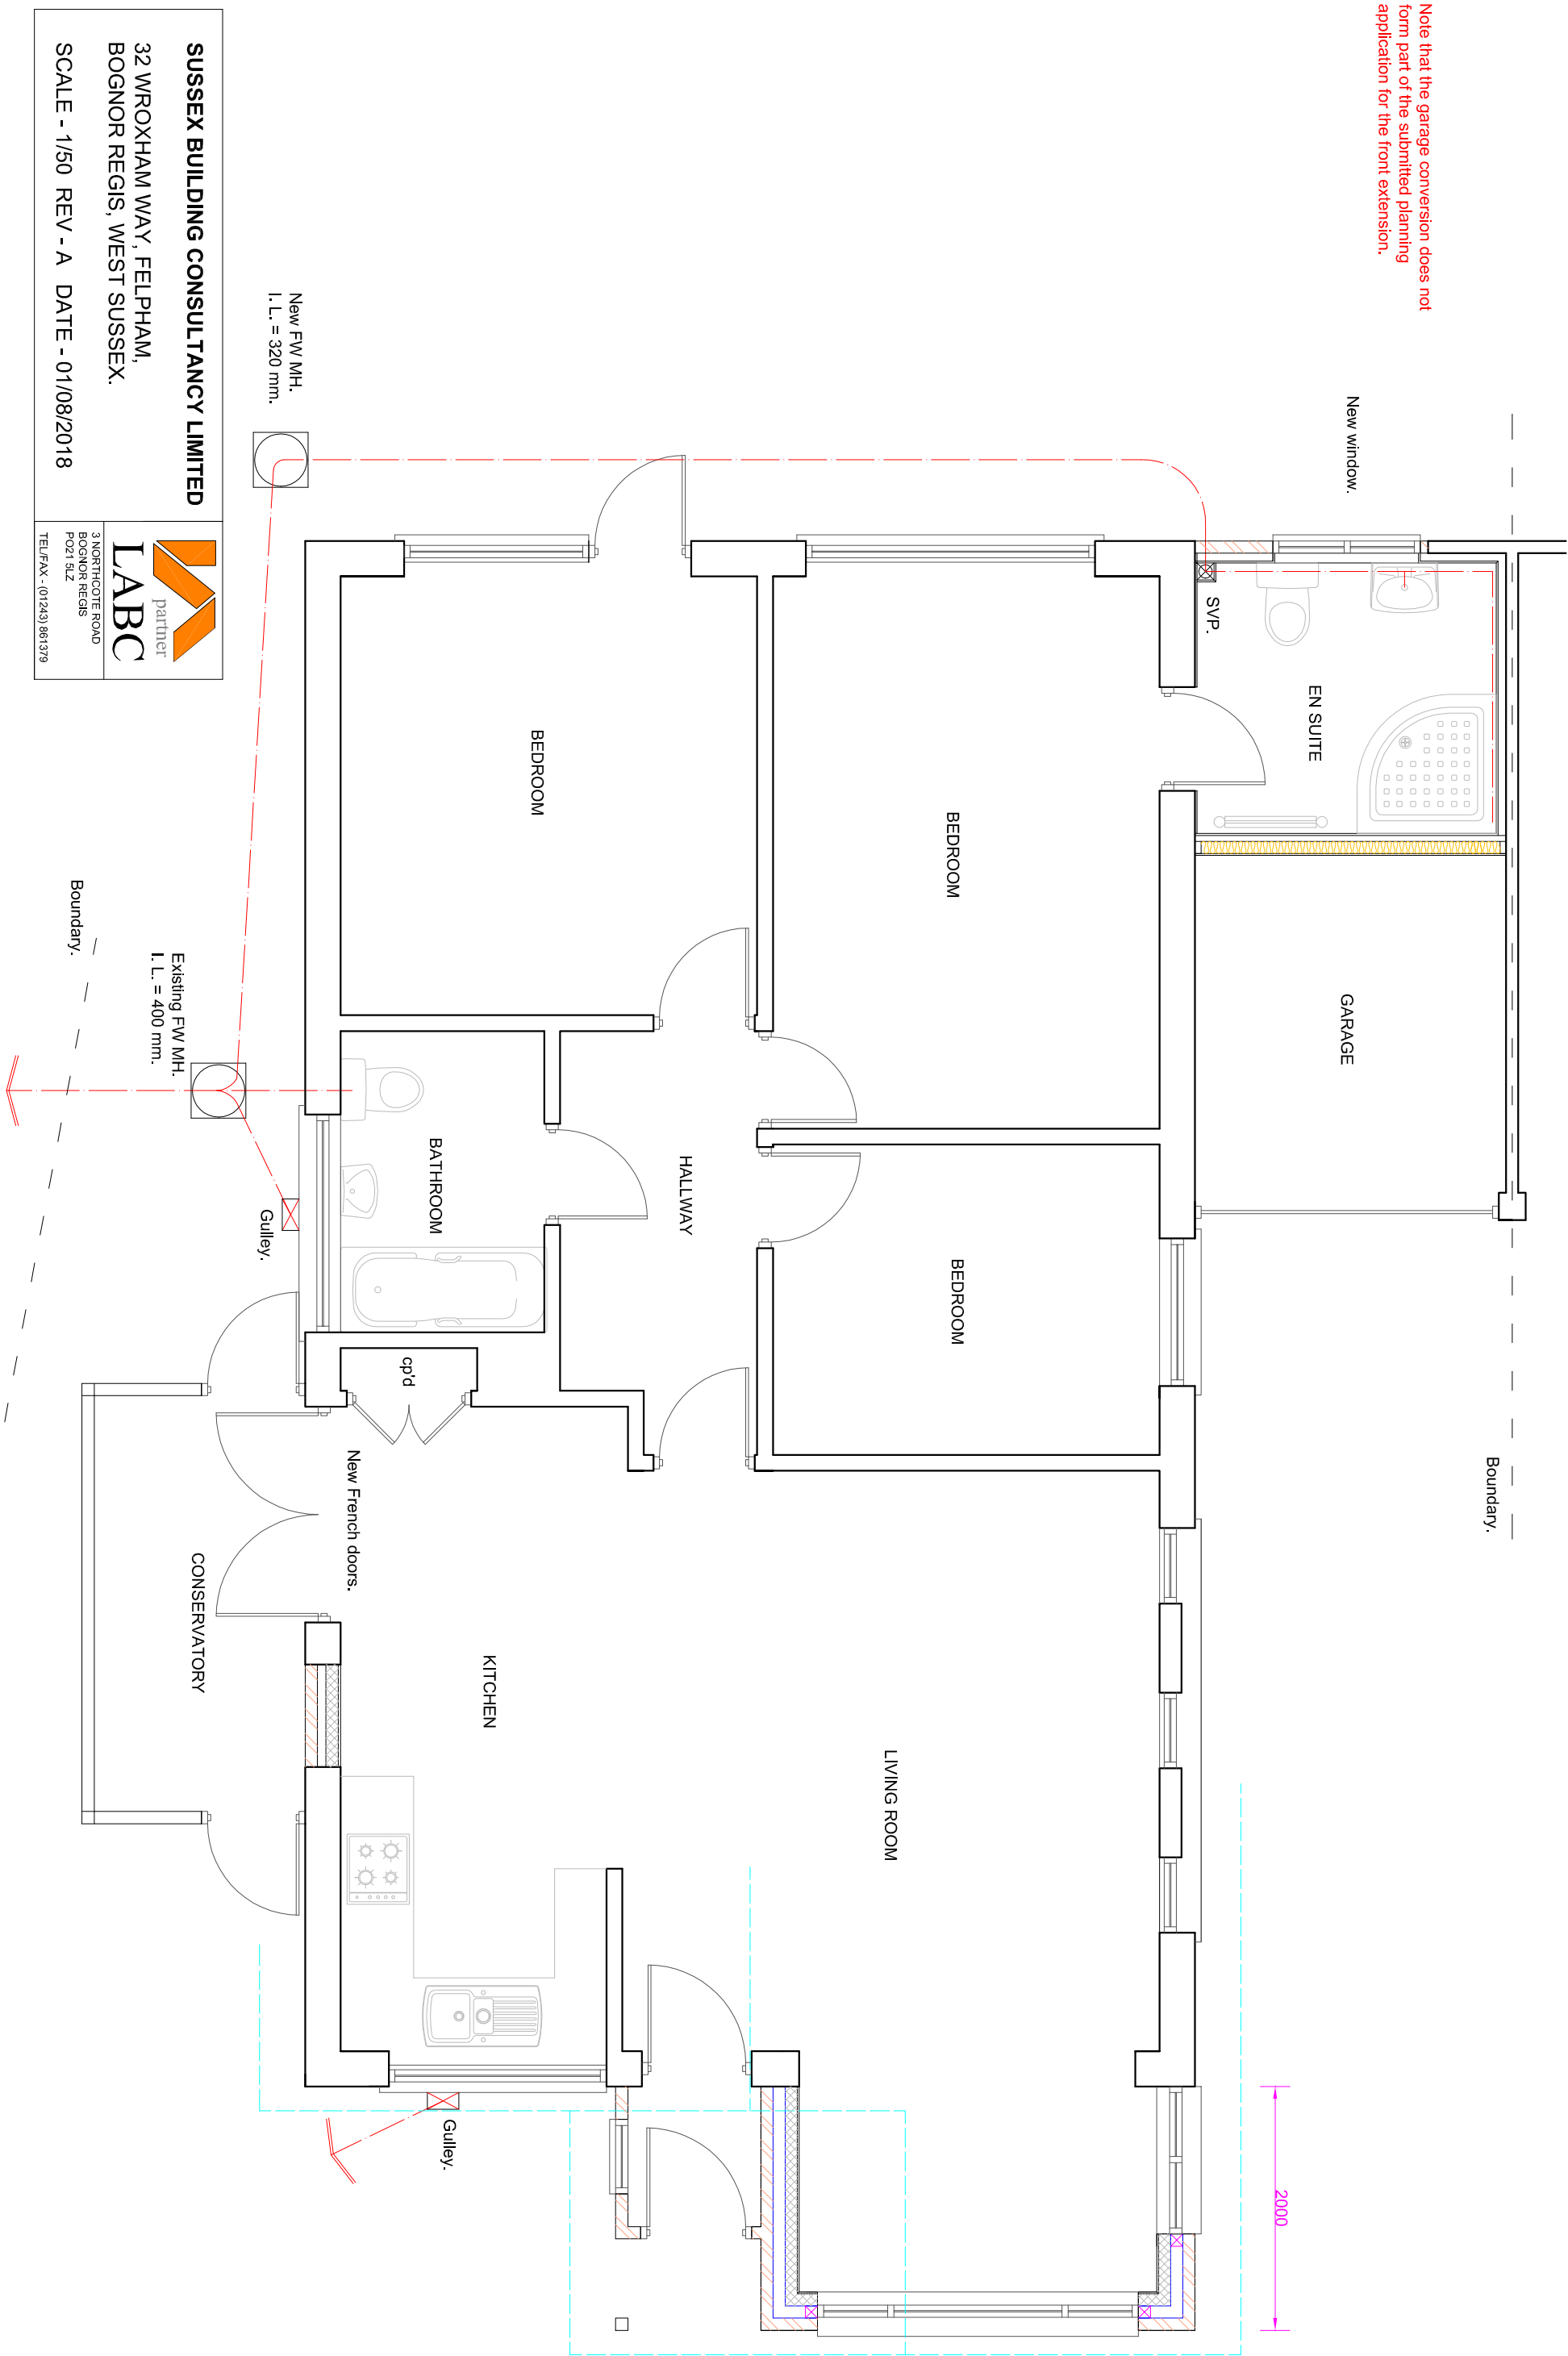

PROPOSED GROUND FLOOR PLAN

