


Note that the garage conversion does not form part of the submitted planning application for the front extension.

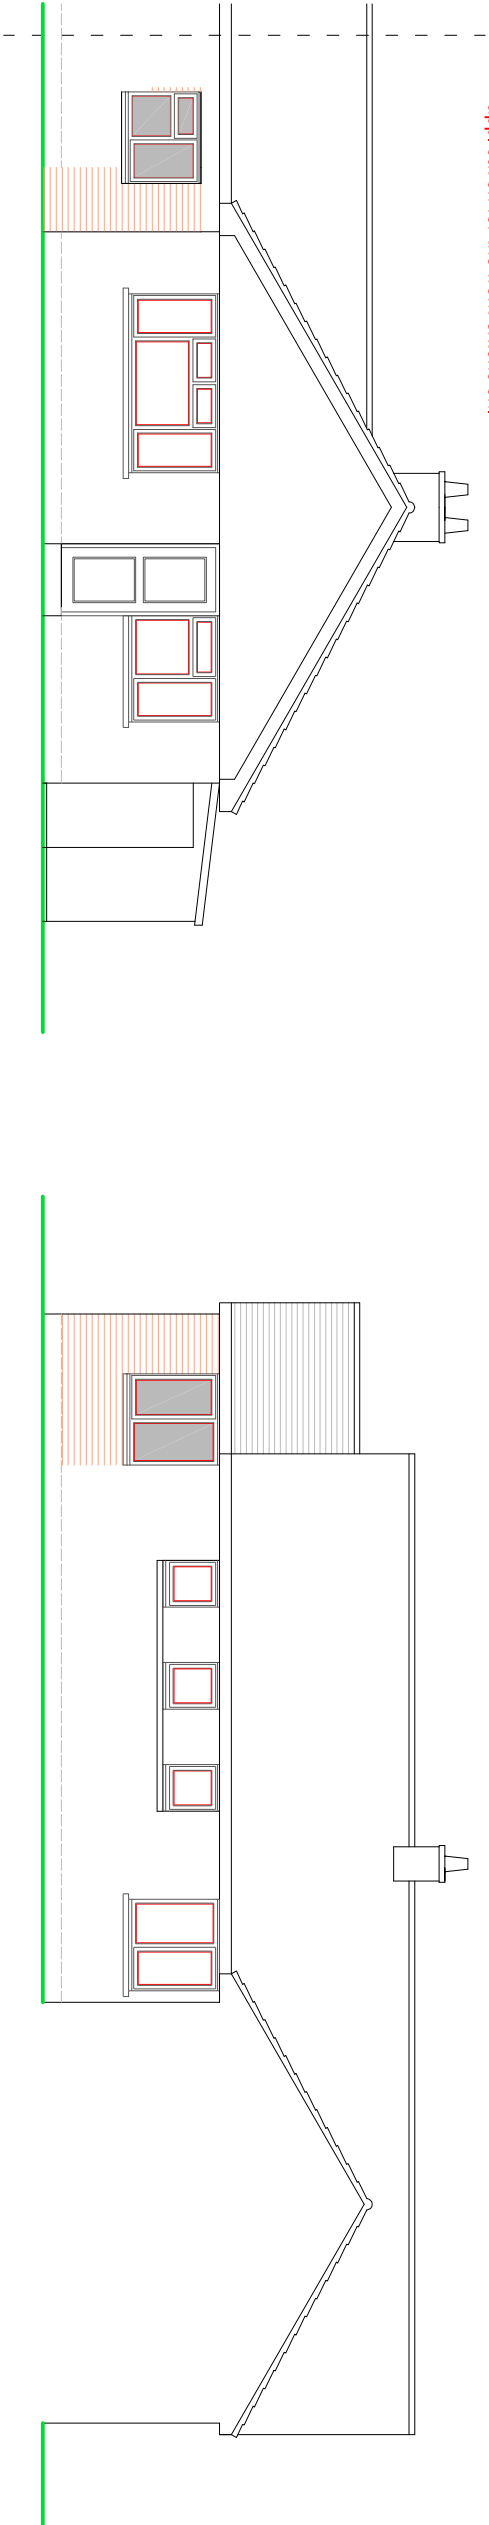


REAR ELEVATION

SIDE ELEVATION


NOTES

- ROOF - Interlocking concrete pan tiles to pitched roof to match existing.
- WALLS - Matching face brick to external walls with grey coloured 'Eurocell' composite cladding to gable walls.
- WINDOWS/DOORS - White framed PVC double glazed units.

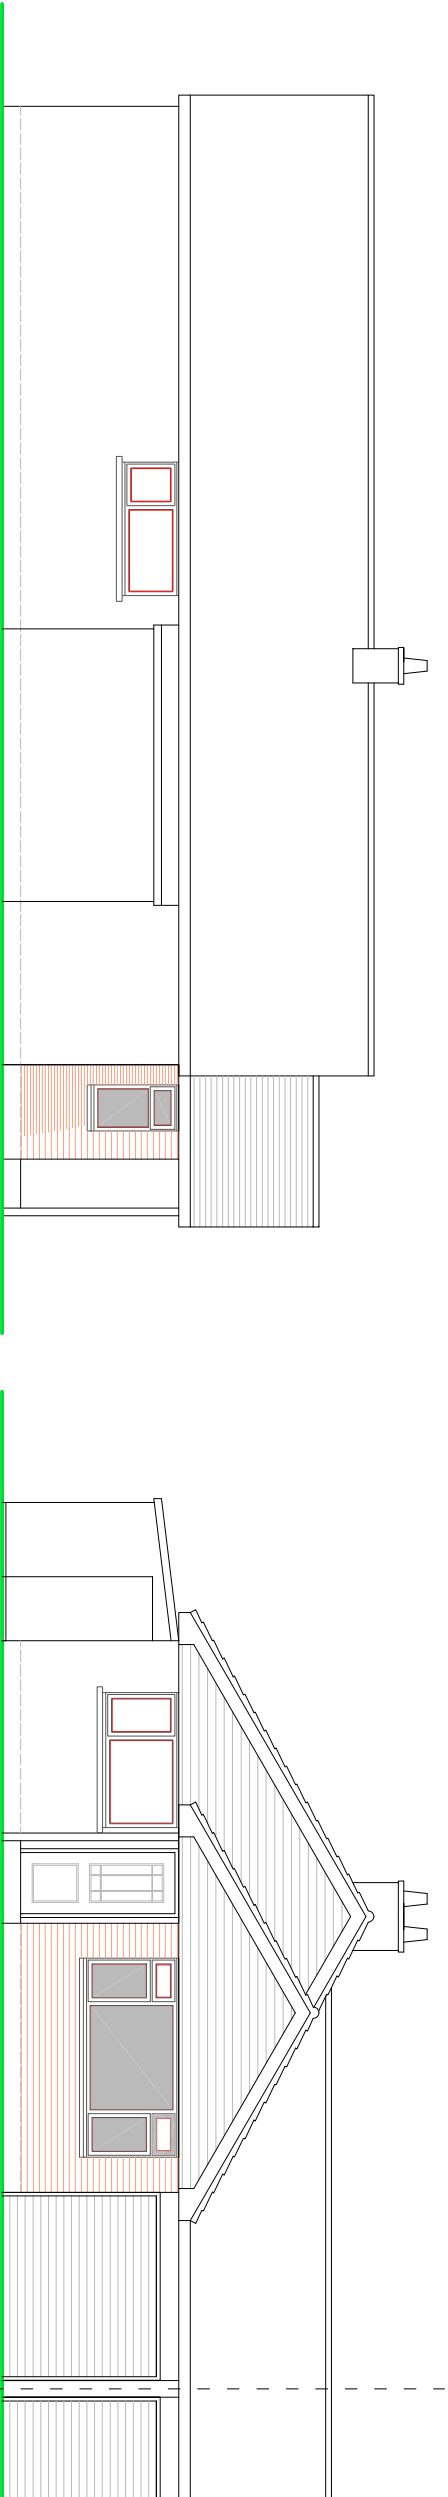

SIDE ELEVATION

FRONT ELEVATION

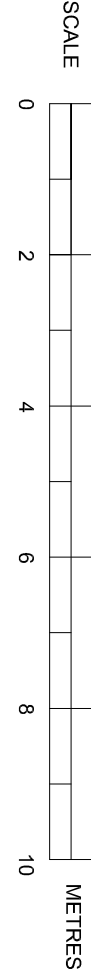

PROPOSED ELEVATIONS

SUSSEX BUILDING CONSULTANCY LIMITED

32 WROXHAM WAY, ALDWICK,
BOGNOR REGIS, WEST SUSSEX.

SCALE - 1/100 REV - DATE - 13/08/2018

LABC

3 NORTHOTE ROAD
BOGNOR REGIS
TEL - (01243) 681379