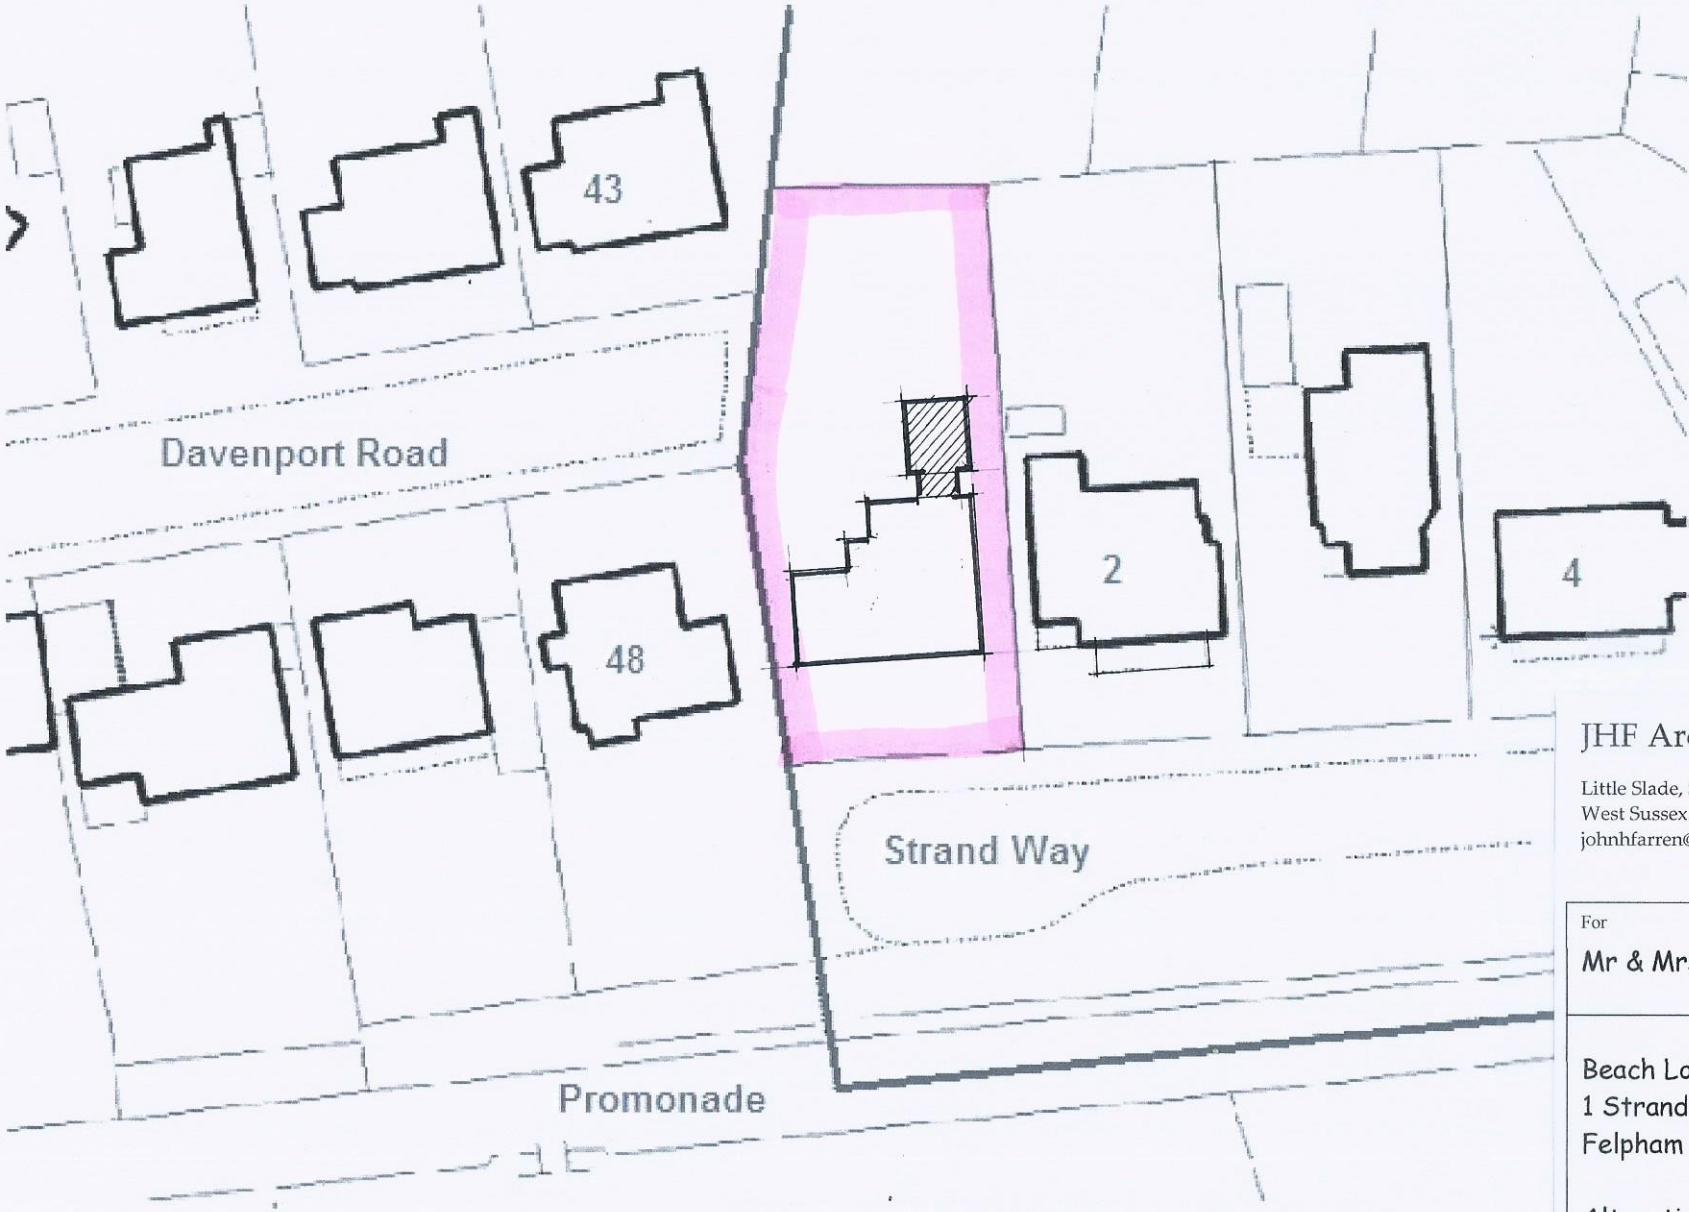
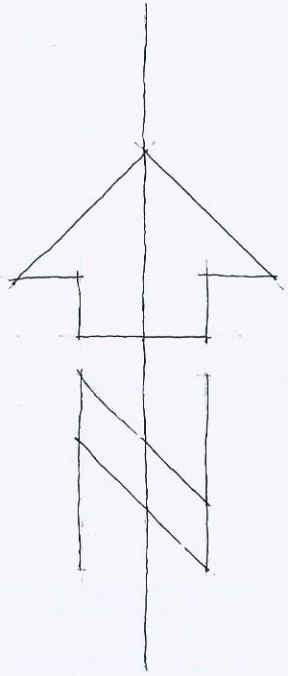


JHF Architectural

Little Slade, Slade Lane, Rogate,
West Sussex. GU31 5BN
johnhfarren@yahoo.co.uk

For
Mr & Mrs. C. Walmsley

Beach Lodge
1 Strand Way
Felpham

Alterations and Extension to Existing

Drawing title: Block Plan

Date: July 2017 Drawn by: JHF

| Scale | Drawing No. | Revision: |
|---|---|---|
| 1:500 @ A4 | PL.105 | |

5m 0 5 10 15 20 25 metres

ARUN DISTRICT COUNCIL FP/206/17/HH