
ARUN DISTRICT COUNCIL FP/206/17/HH

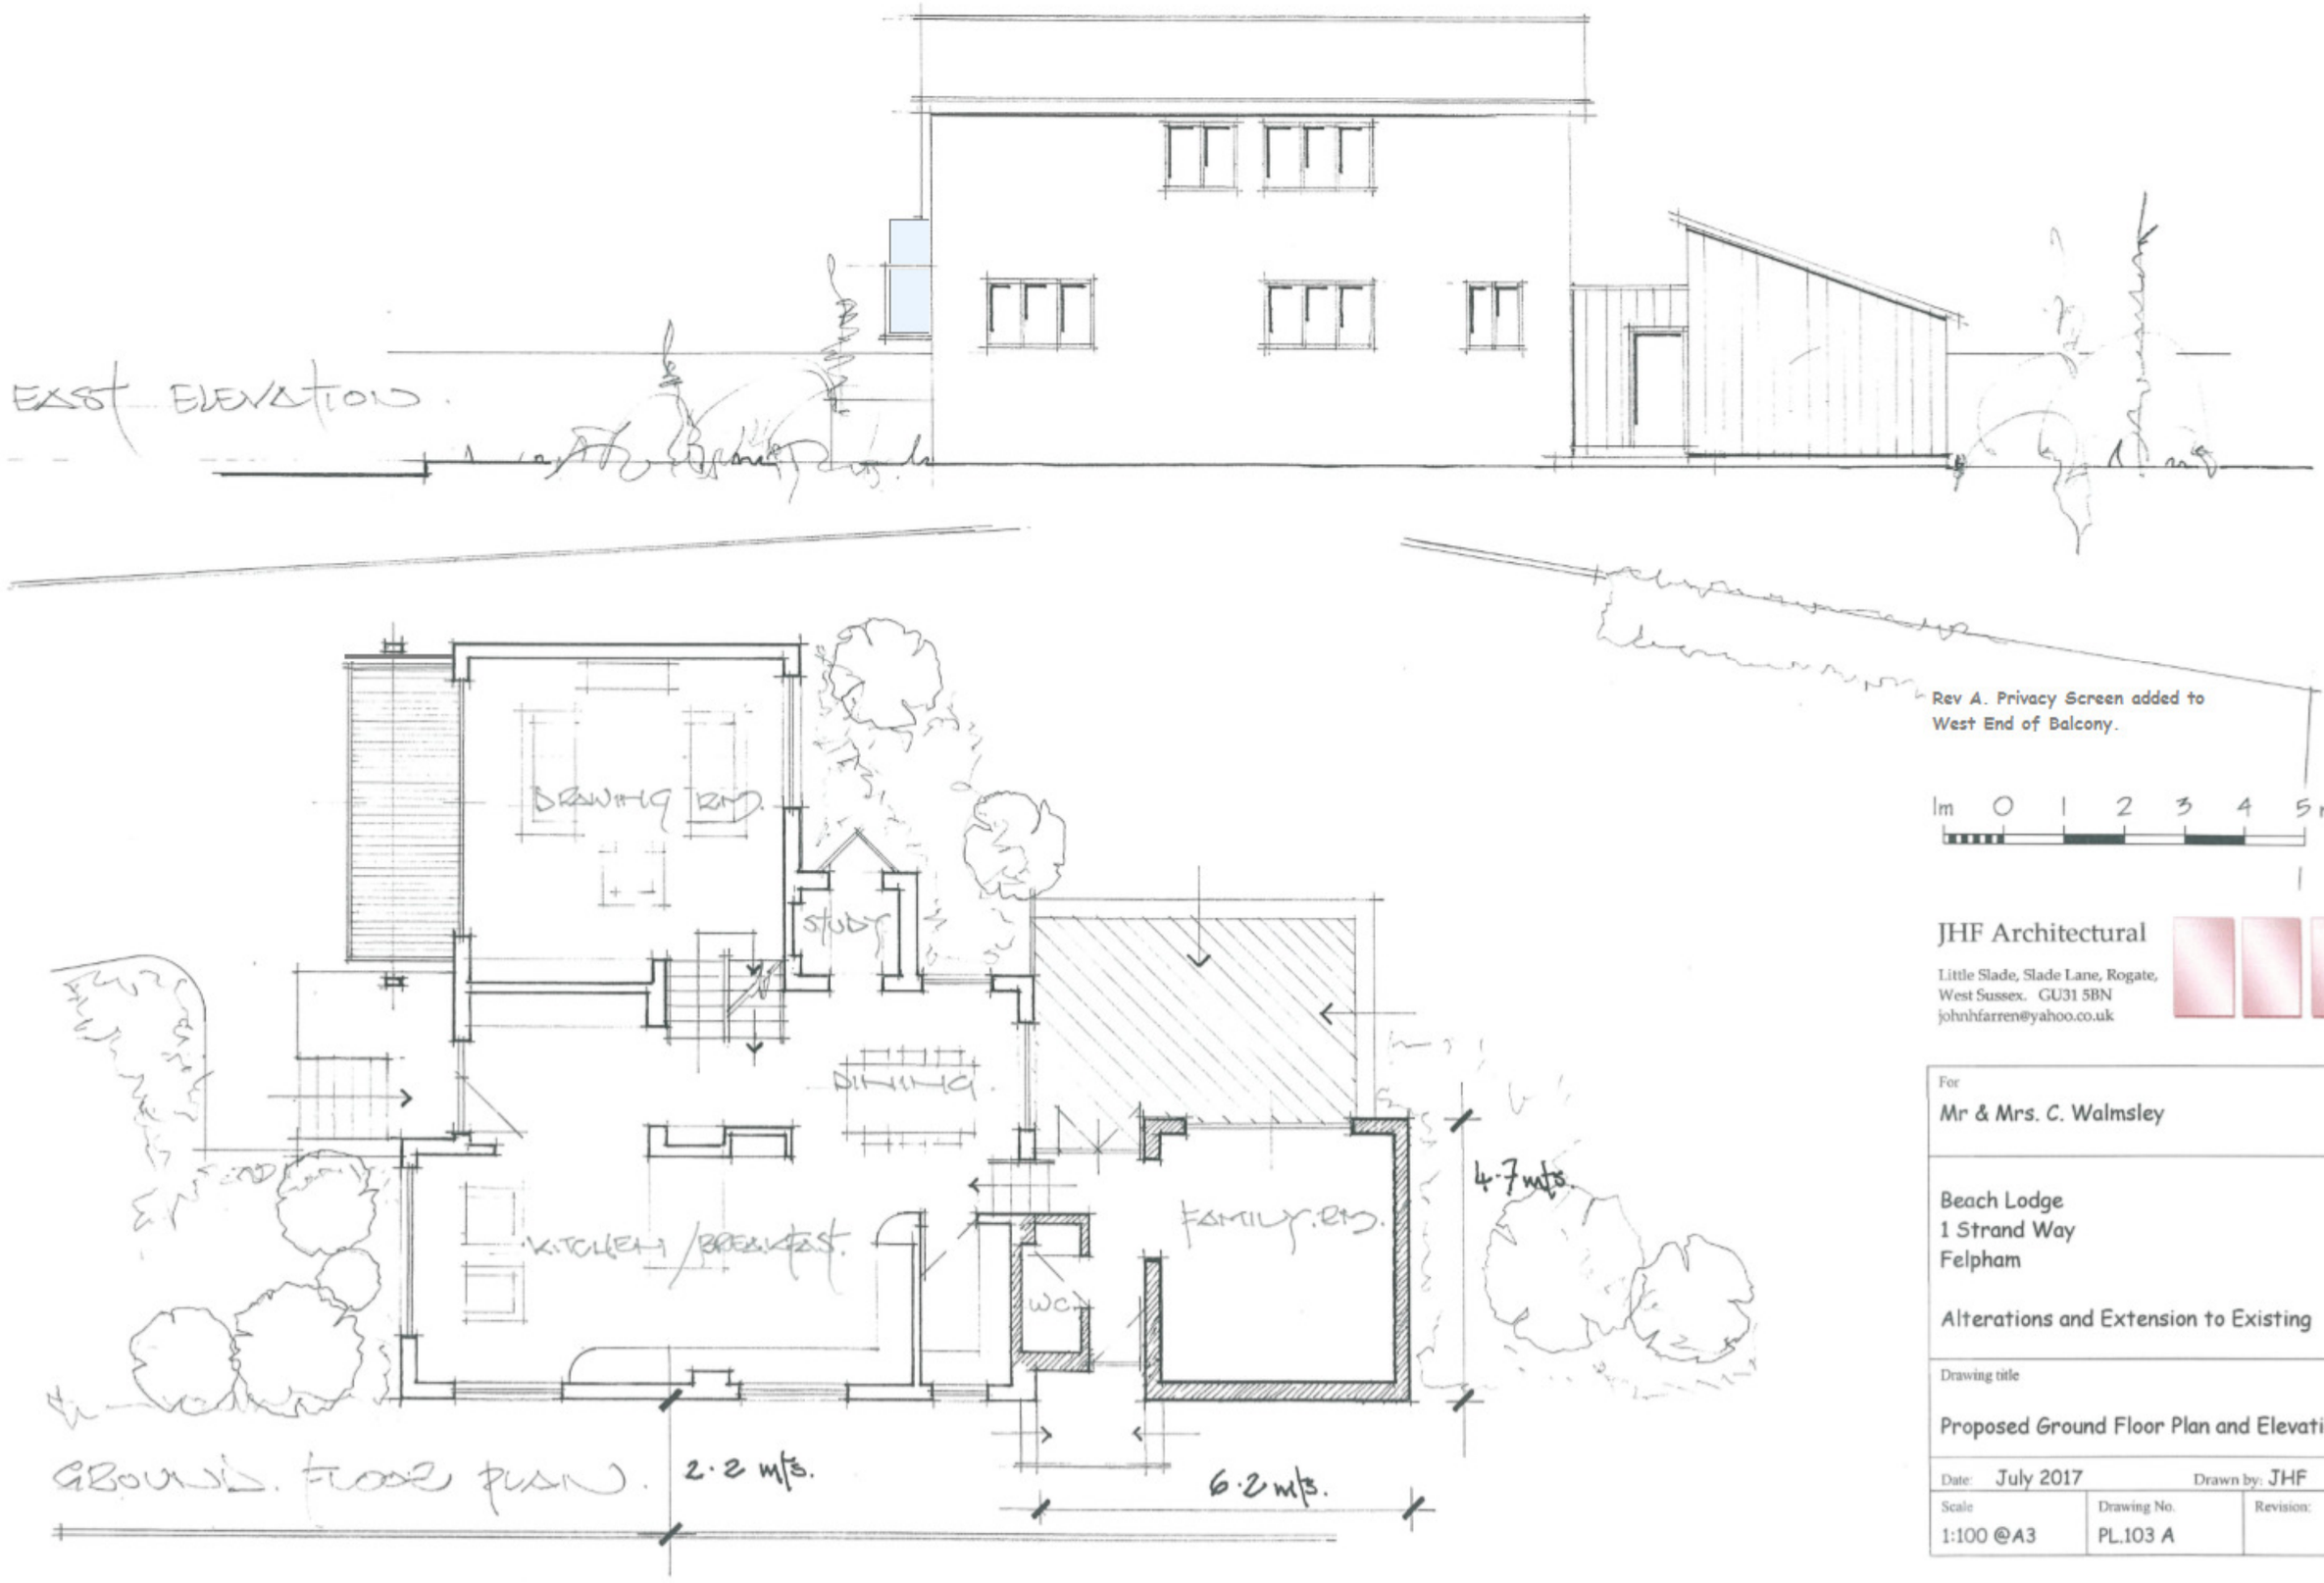

Rev A. Privacy Screen added to West End of Balcony.

1m 0 1 2 3 4 5 metres

JHF Architectural

Little Slade, Slade Lane, Rogate,
West Sussex. GU31 5BN
johnhfarren@yahoo.co.uk

For
Mr & Mrs. C. Walmsley

Beach Lodge
1 Strand Way
Felpham

Alterations and Extension to Existing

Drawing title

Proposed Ground Floor Plan and Elevations

Date: July 2017 Drawn by: JHF

Scale	Drawing No.	Revision:
1:100 @A3	PL.103 A	