

ARUN DISTRICT COUNCIL FP/206/17/HH

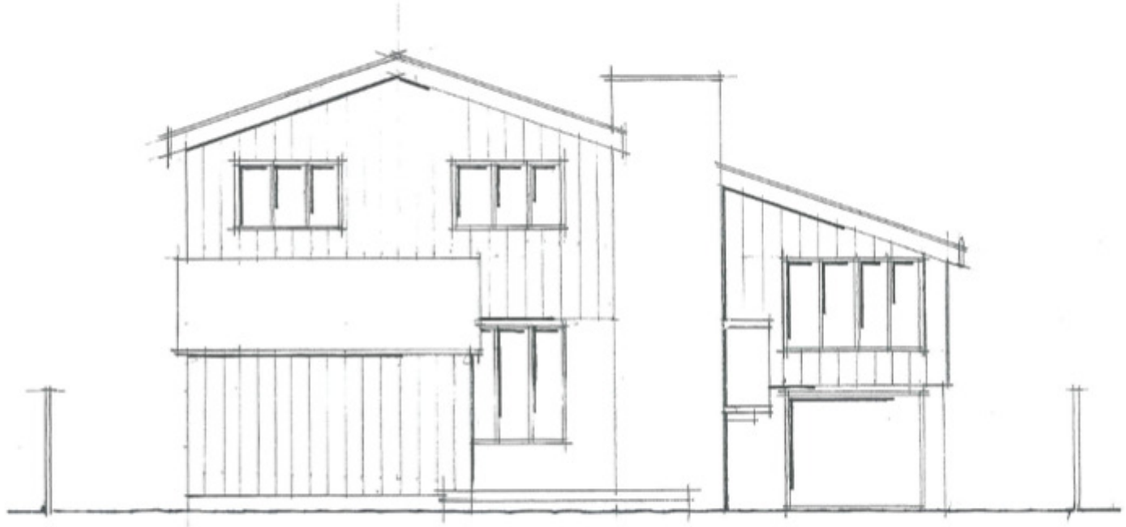

NORTH ELEVATION.

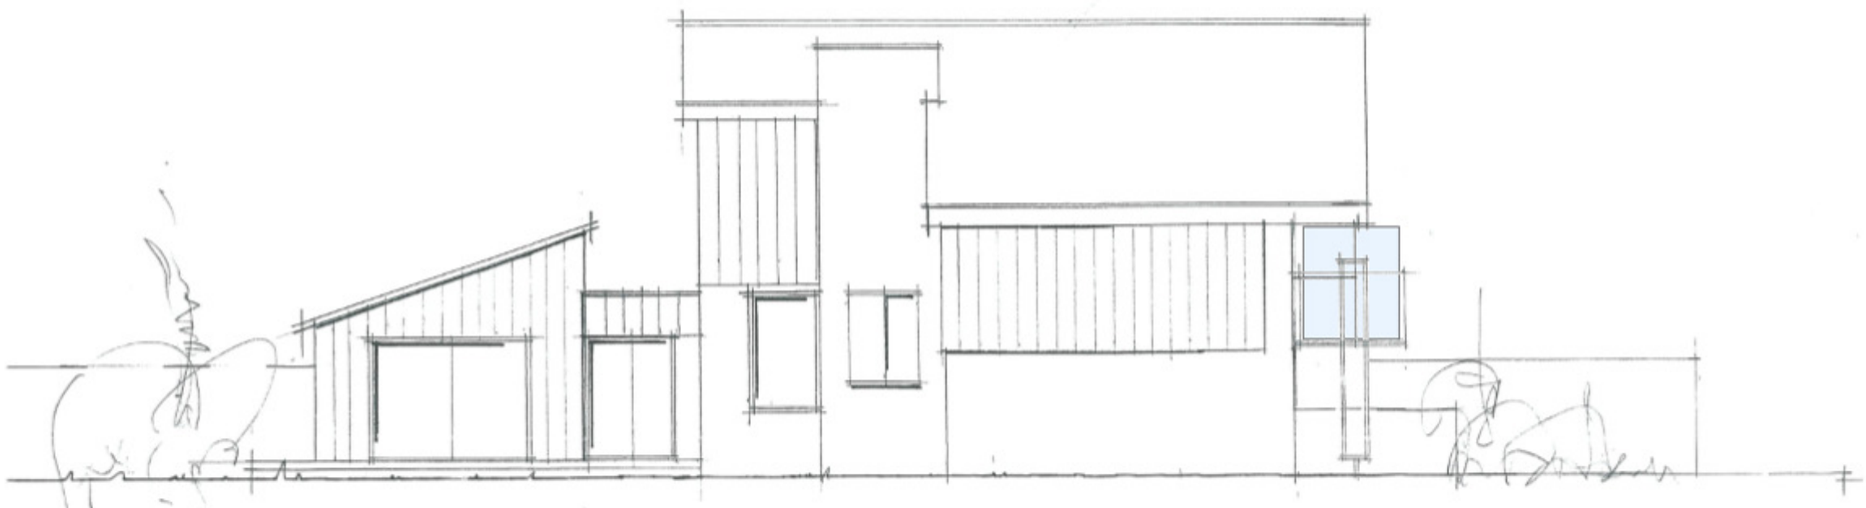

SOUTH ELEVATION.



WEST ELEVATION.

Rev A. Privacy Screen added to
West End of Balcony.

1m 0 1 2 3 4 5 metres

JHF Architectural

Little Slade, Slade Lane, Rogate,
West Sussex. GU31 5BN
johnhfarren@yahoo.co.uk

For
Mr & Mrs. C. Walmsley

Beach Lodge
1 Strand Way
Felpham

Alterations and Extension to Existing

Drawing title

Proposed Elevations

Date: July 2017 Drawn by: JHF

Scale	Drawing No.	Revision:
1.100 @A3	PL.104 A	