
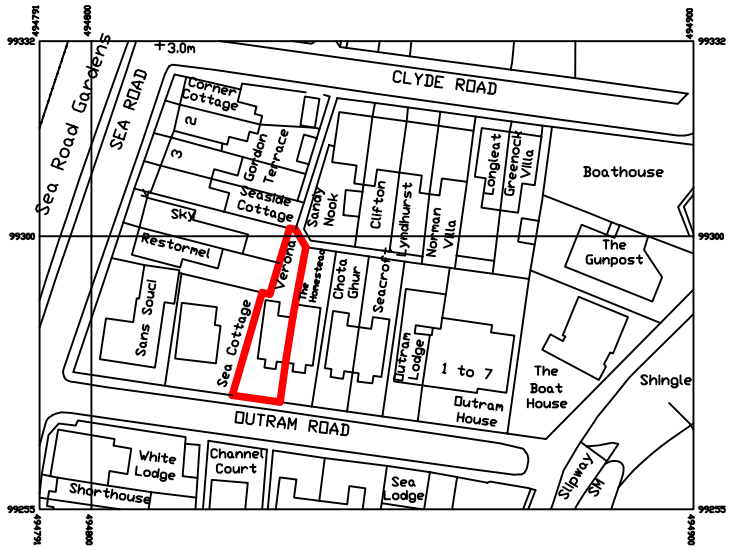


Location 1:1250 @ A4

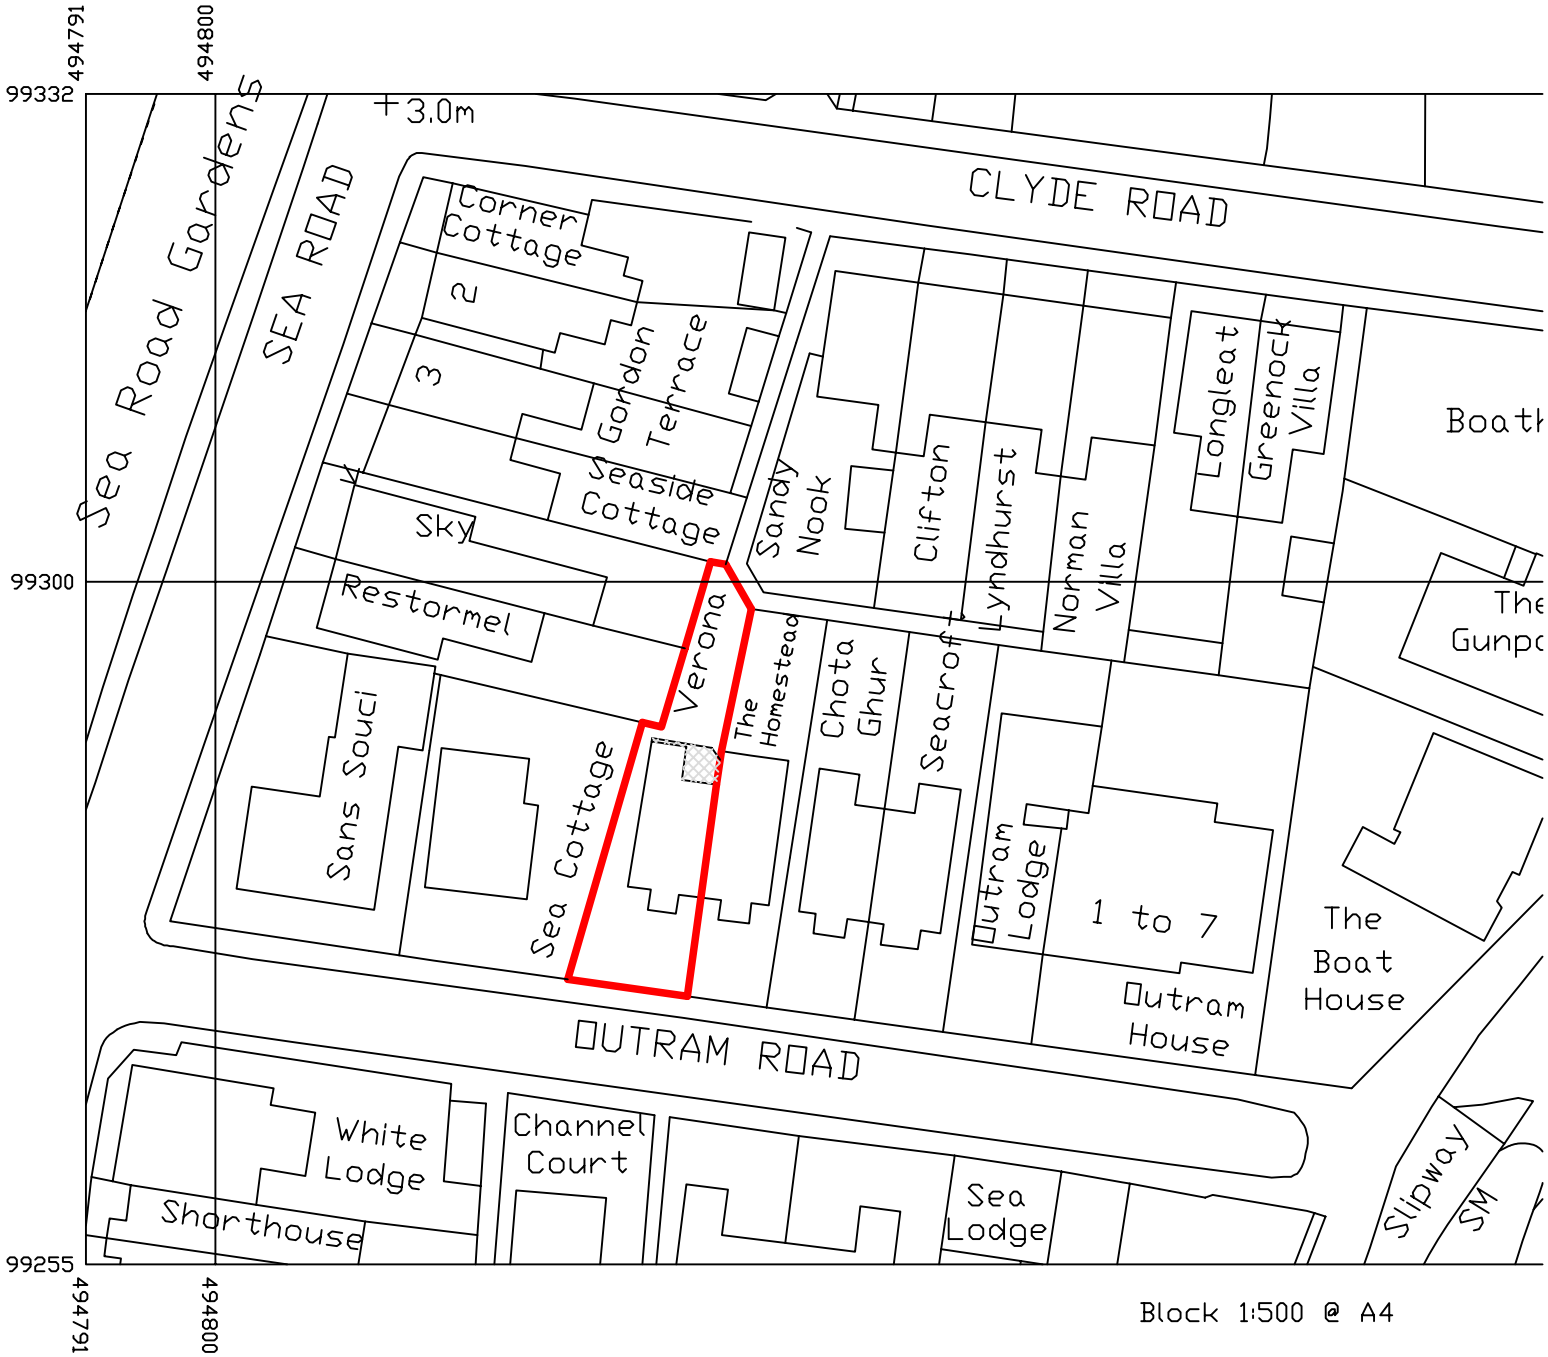

Block 1:500 @ A4

Stephen Jupp: 001125071
(c) Crown Copyright 2013
Reproduction in whole or in part is prohibited
without the prior permission of Ordnance Survey.

Sheet 1 - Location and Block Plans