


Written dimensions supersede scaled dimensions. All dimensions to be checked on site by the Contractor before commencement of the works or before components are fabricated.

This drawing is to be used only for the purposes intended and as described in the drawing title box.


This drawing to be read in conjunction with all other project drawings, including other appointed Consultant drawings as applicable to the project.

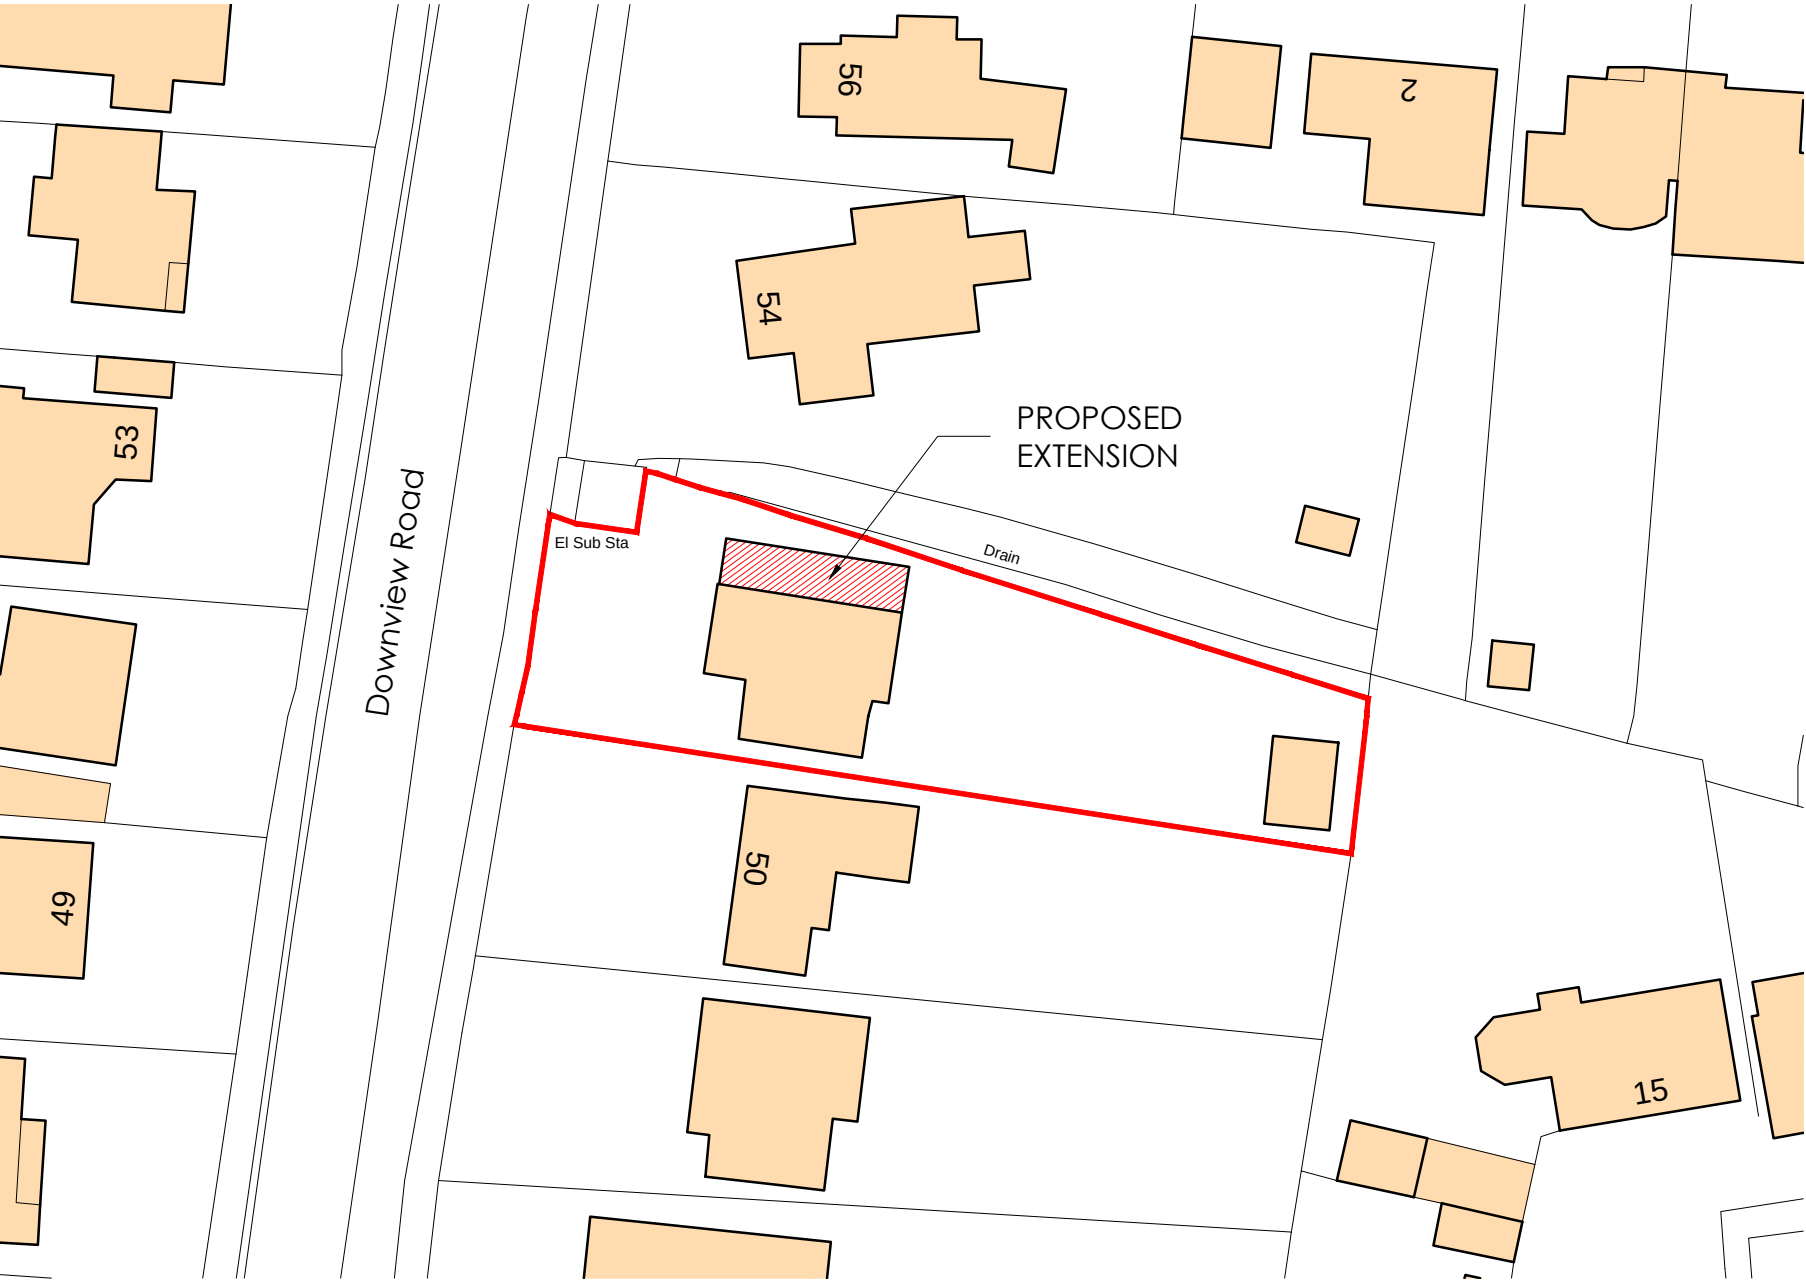

Block Plan



Location Plan

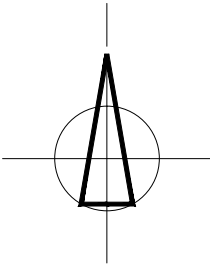

Revision Date Description



Richard Mazillius
Architecture

1 Kings Road, Binstead, Ryde, Isle of Wight, PO33 3RX
tel: 01983 616352 mobile: 07881 651766 e-mail: info@richardmazillius.co.uk

Client Mr & Mrs K Knight

Project 52 Downview Road
Felpham
Hampshire
PO22 8HH

Drawing Title

BLOCK & LOCATION PLANS

Scale Date Drawn

1:500, 1:1250 @ A3 Aug 2018 rmm

Project No. Drawing No. Revision

18074 101

This drawing is the copyright of Richard Mazillius