


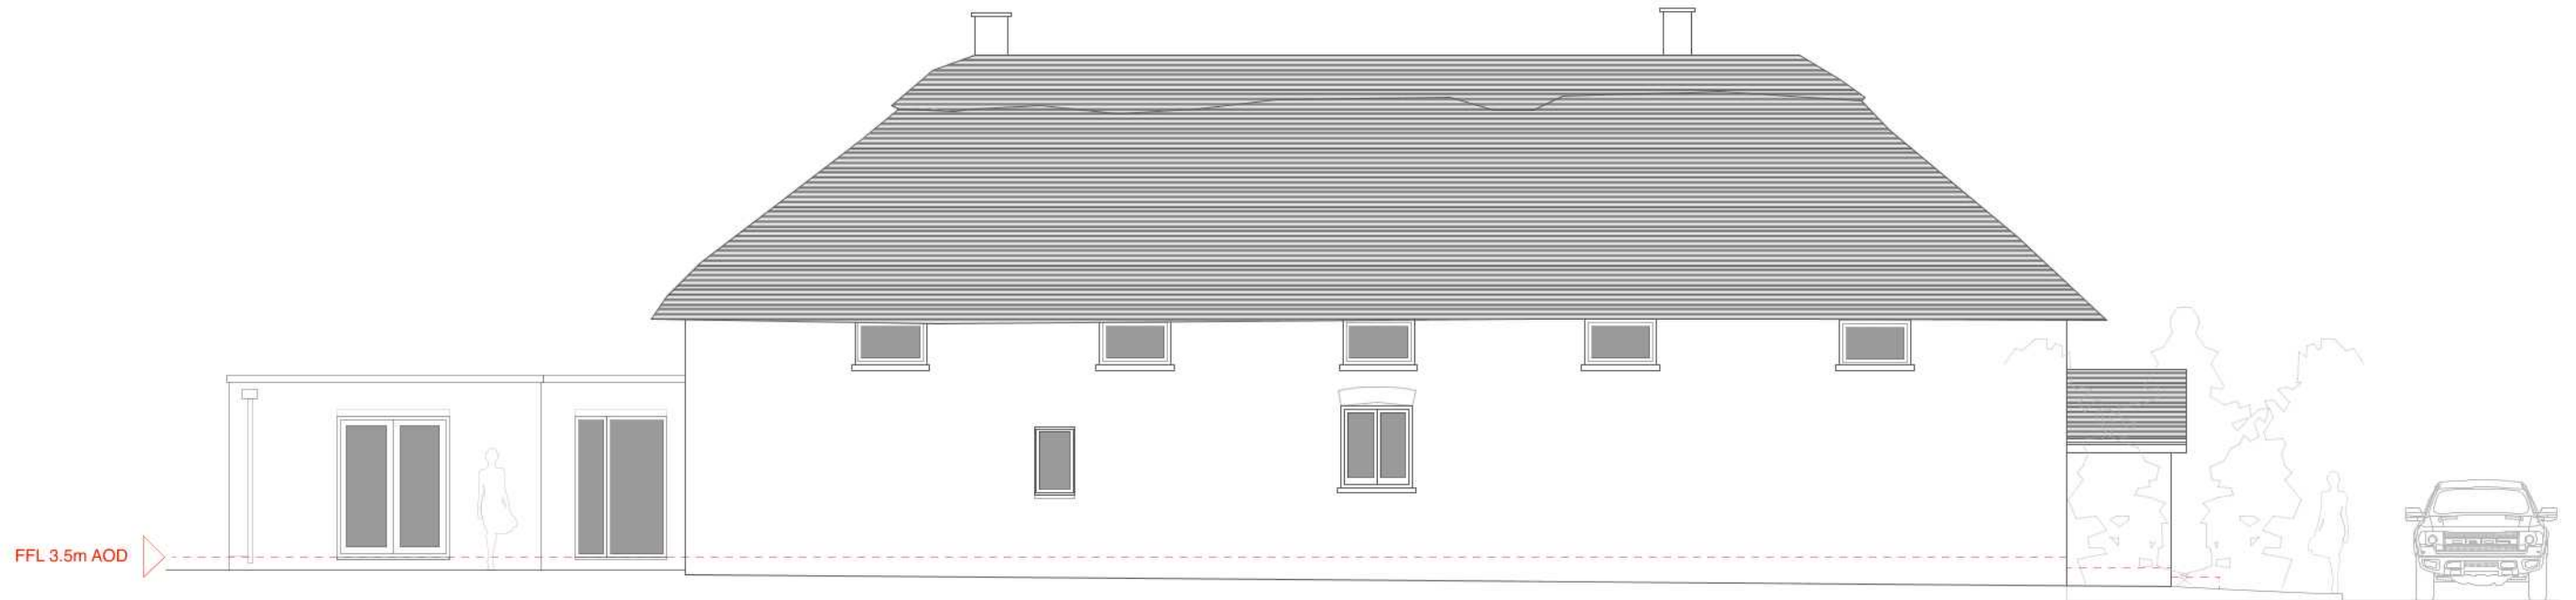

Proposed Side Elevation at 1:100 scale

SOUTH



Proposed Side Elevation at 1:100 scale

NORTH

DRAWINGS & SCALE BAR ARE FOR
PLANNING PURPOSES ONLY.
THESE ARE NOT SURVEY DRAWINGS

DESIGN INTENT



SCALE BAR

CLIENT	Mr & Mrs P Hall	DRAWING	003 Proposed Elevations	
SITE	The Old Barn PH, Felpham, West Sussex	DATE	19 10 20	AUTHOR AH
PROJECT	Proposed Conversion to 4 Flats	SCALE	1: 100 @ A3	STATUS PL

CORINTHIAN ARCHITECTURAL DESIGN

Main Road, Fishbourne, West Sussex. PO18 8BD
01243 576 078 > contact@corinthianad.co.uk > www.corinthianad.co.uk