


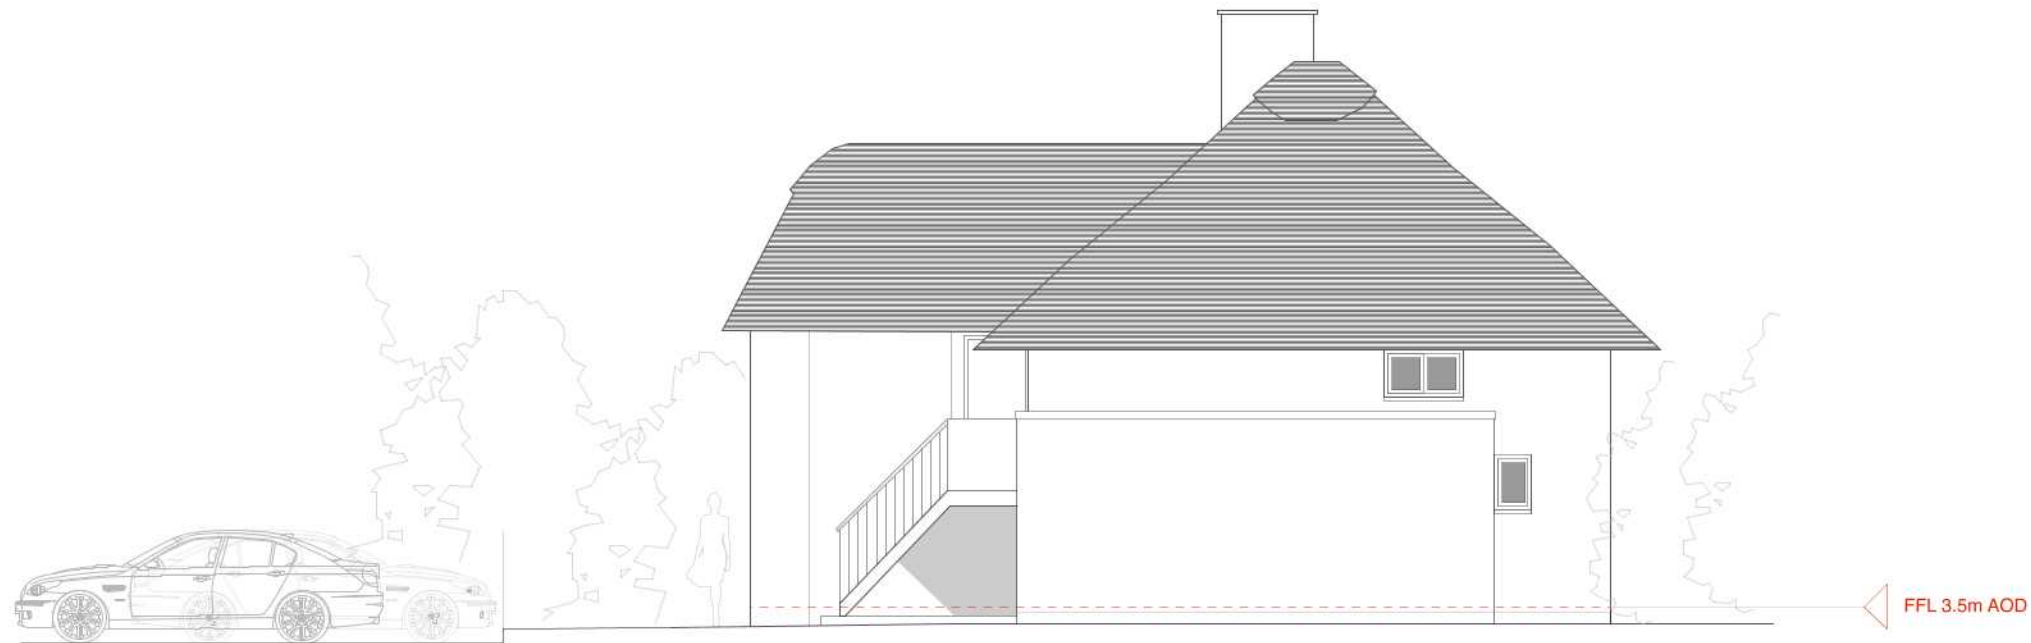

Proposed Rear Elevation at 1:100 scale

EAST



Proposed Front Elevation at 1:100 scale

WEST

DRAWINGS & SCALE BAR ARE FOR
PLANNING PURPOSES ONLY.
THESE ARE NOT SURVEY DRAWINGS

DESIGN INTENT



CLIENT	Mr & Mrs P Hall	DRAWING	004 Proposed Elevations
SITE	The Old Barn PH, Felpham, West Sussex	DATE	19 10 20
PROJECT	Proposed Conversion to 4 Flats	SCALE	1: 100 @ A3
		AUTHOR	AH
		STATUS	PL

CORINTHIAN ARCHITECTURAL DESIGN

Main Road, Fishbourne, West Sussex. PO18 8BD
01243 576 078 > contact@corinthianad.co.uk > www.corinthianad.co.uk