

NOTES
Shown accurate at time of site attendance. Do not scale from printed drawings except for planning purposes.



Levels are related to the ordnance survey GPS active Network, and transformed using the OSADMS & OSINIS model.

Drainage pipe sizes (where shown) have been gauged from the surface for safety reasons and should be regarded as approximate only.



Although this is a digital survey the accuracy and amount of detail shown is only commensurate with the graphical scale of the drawing. Levels should be exercised when working to larger scales.

Visible features in the vicinity of the boundaries shown above must not represent the extent of legally conveyed ownership.


Whilst every effort has been made to achieve accuracy on this plan, CRUCIAL clearance should be checked prior to design and construction.

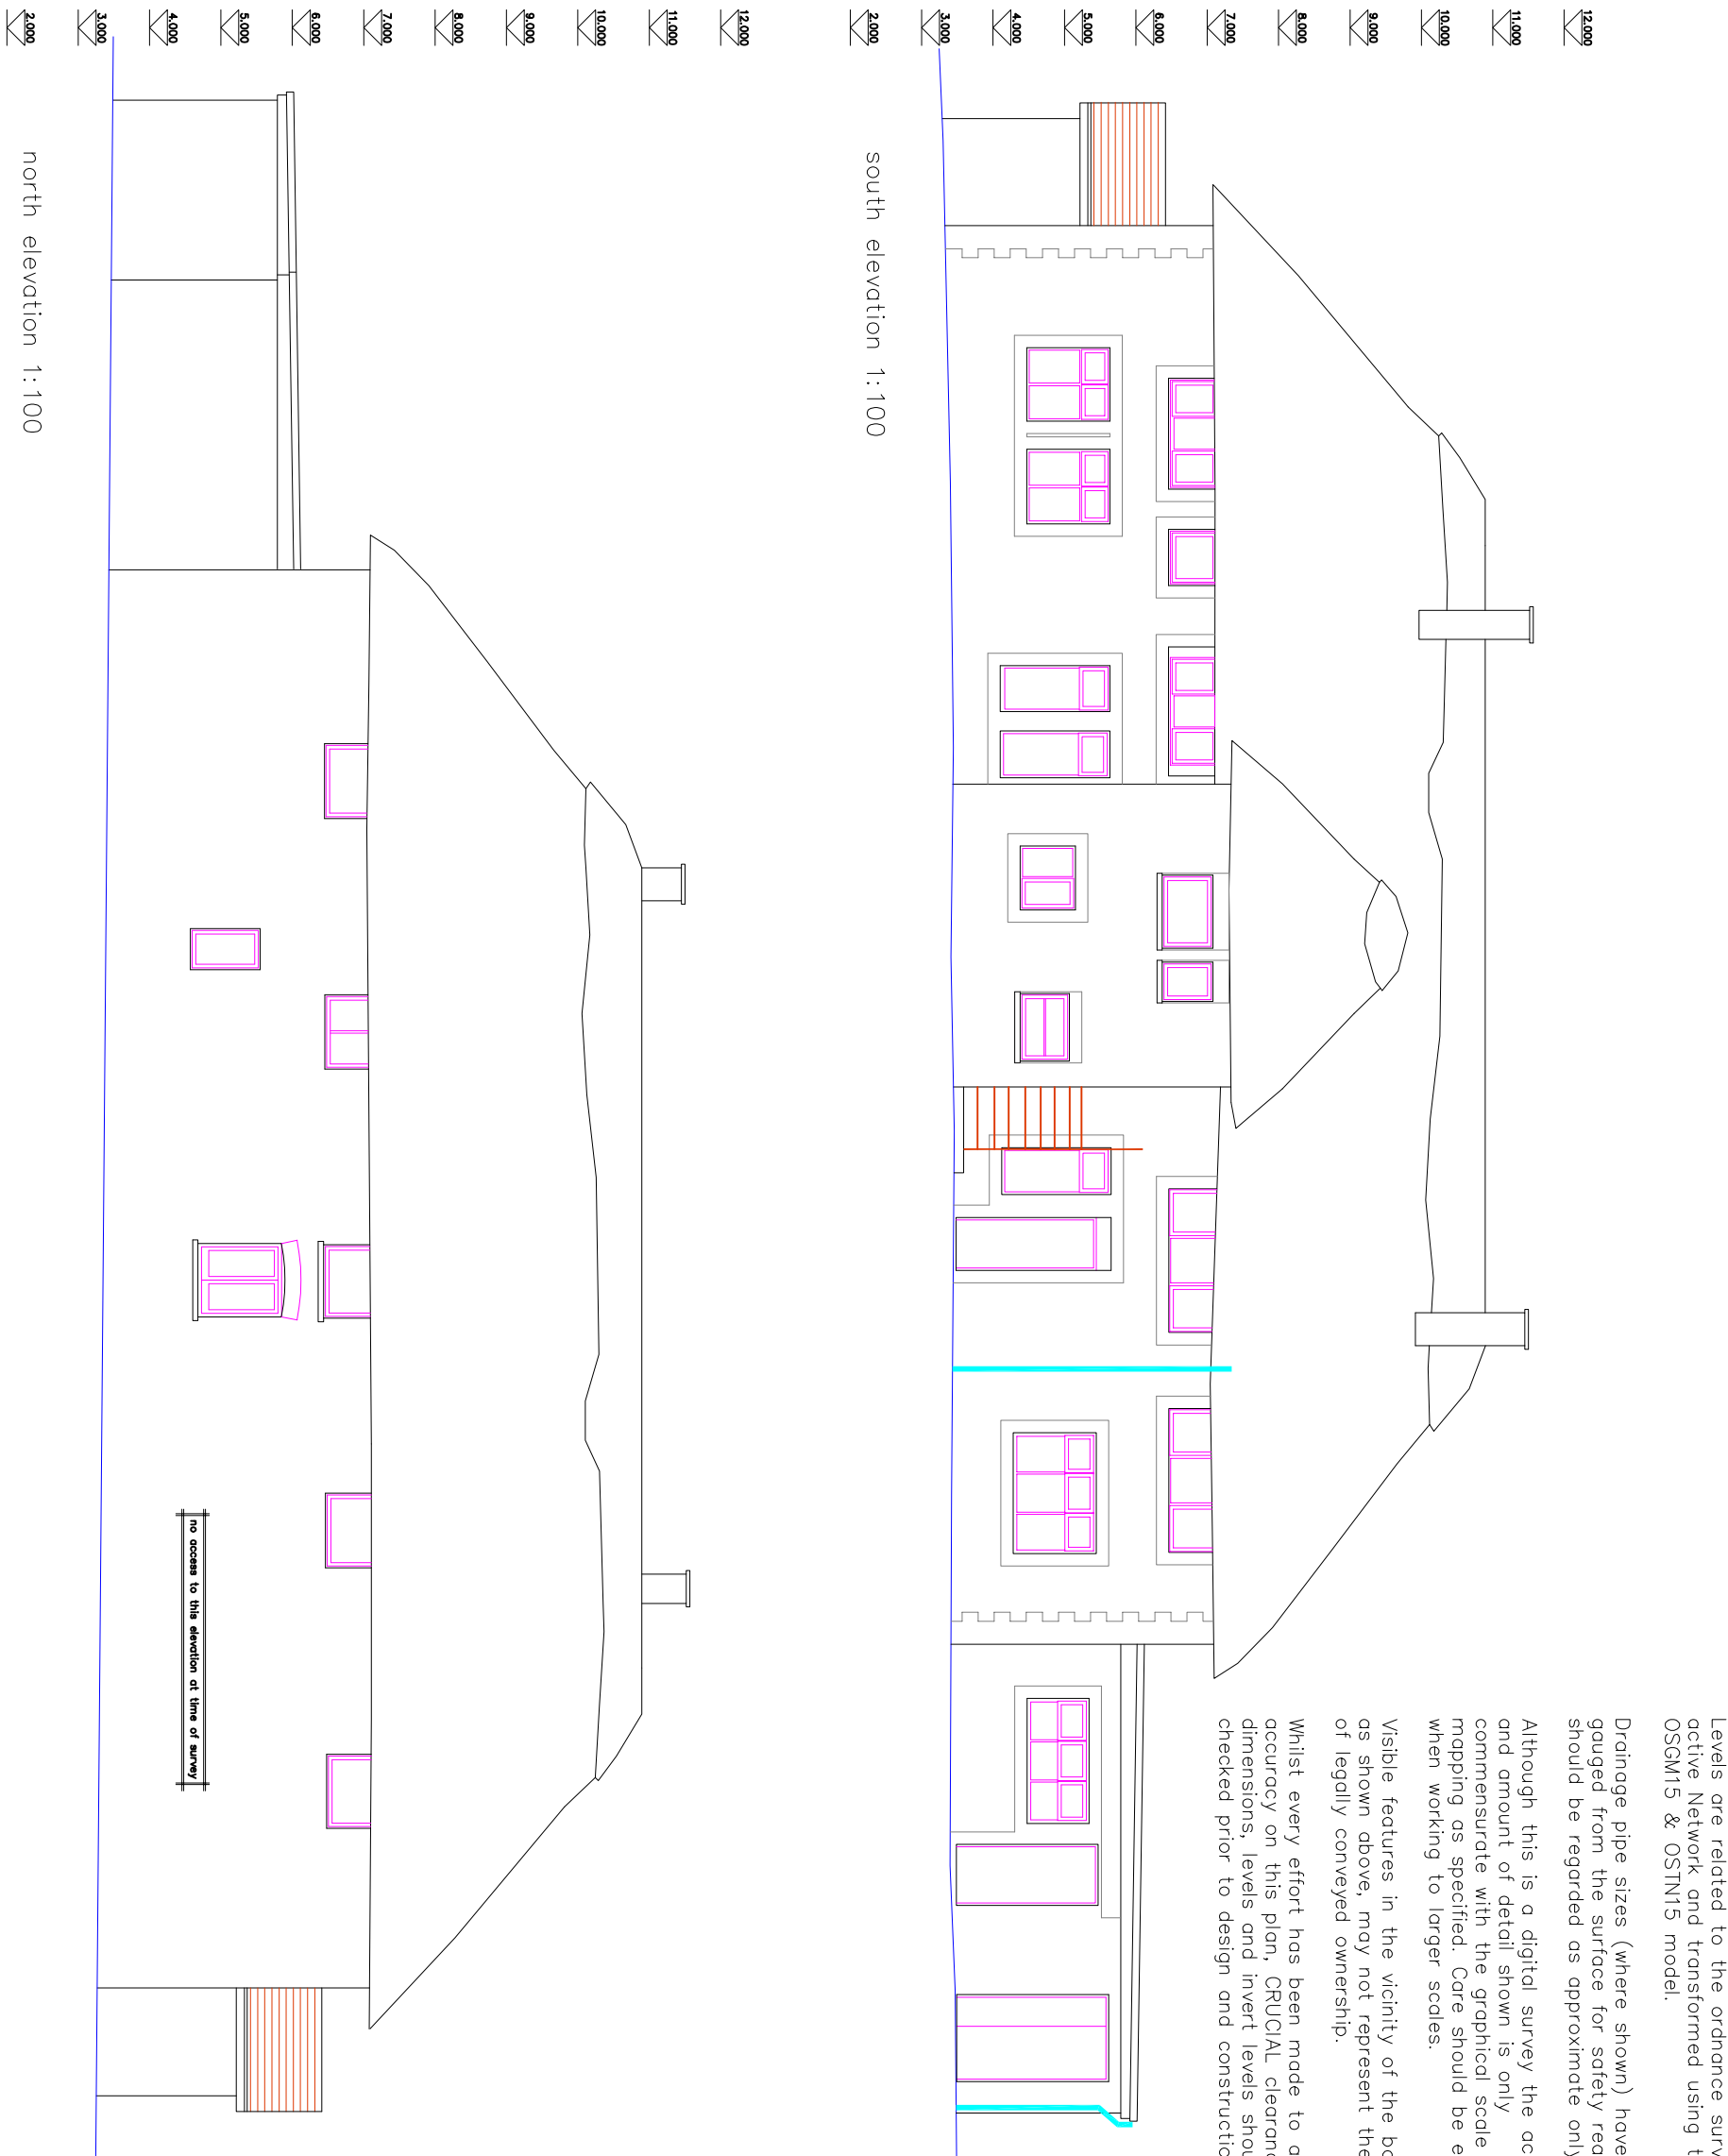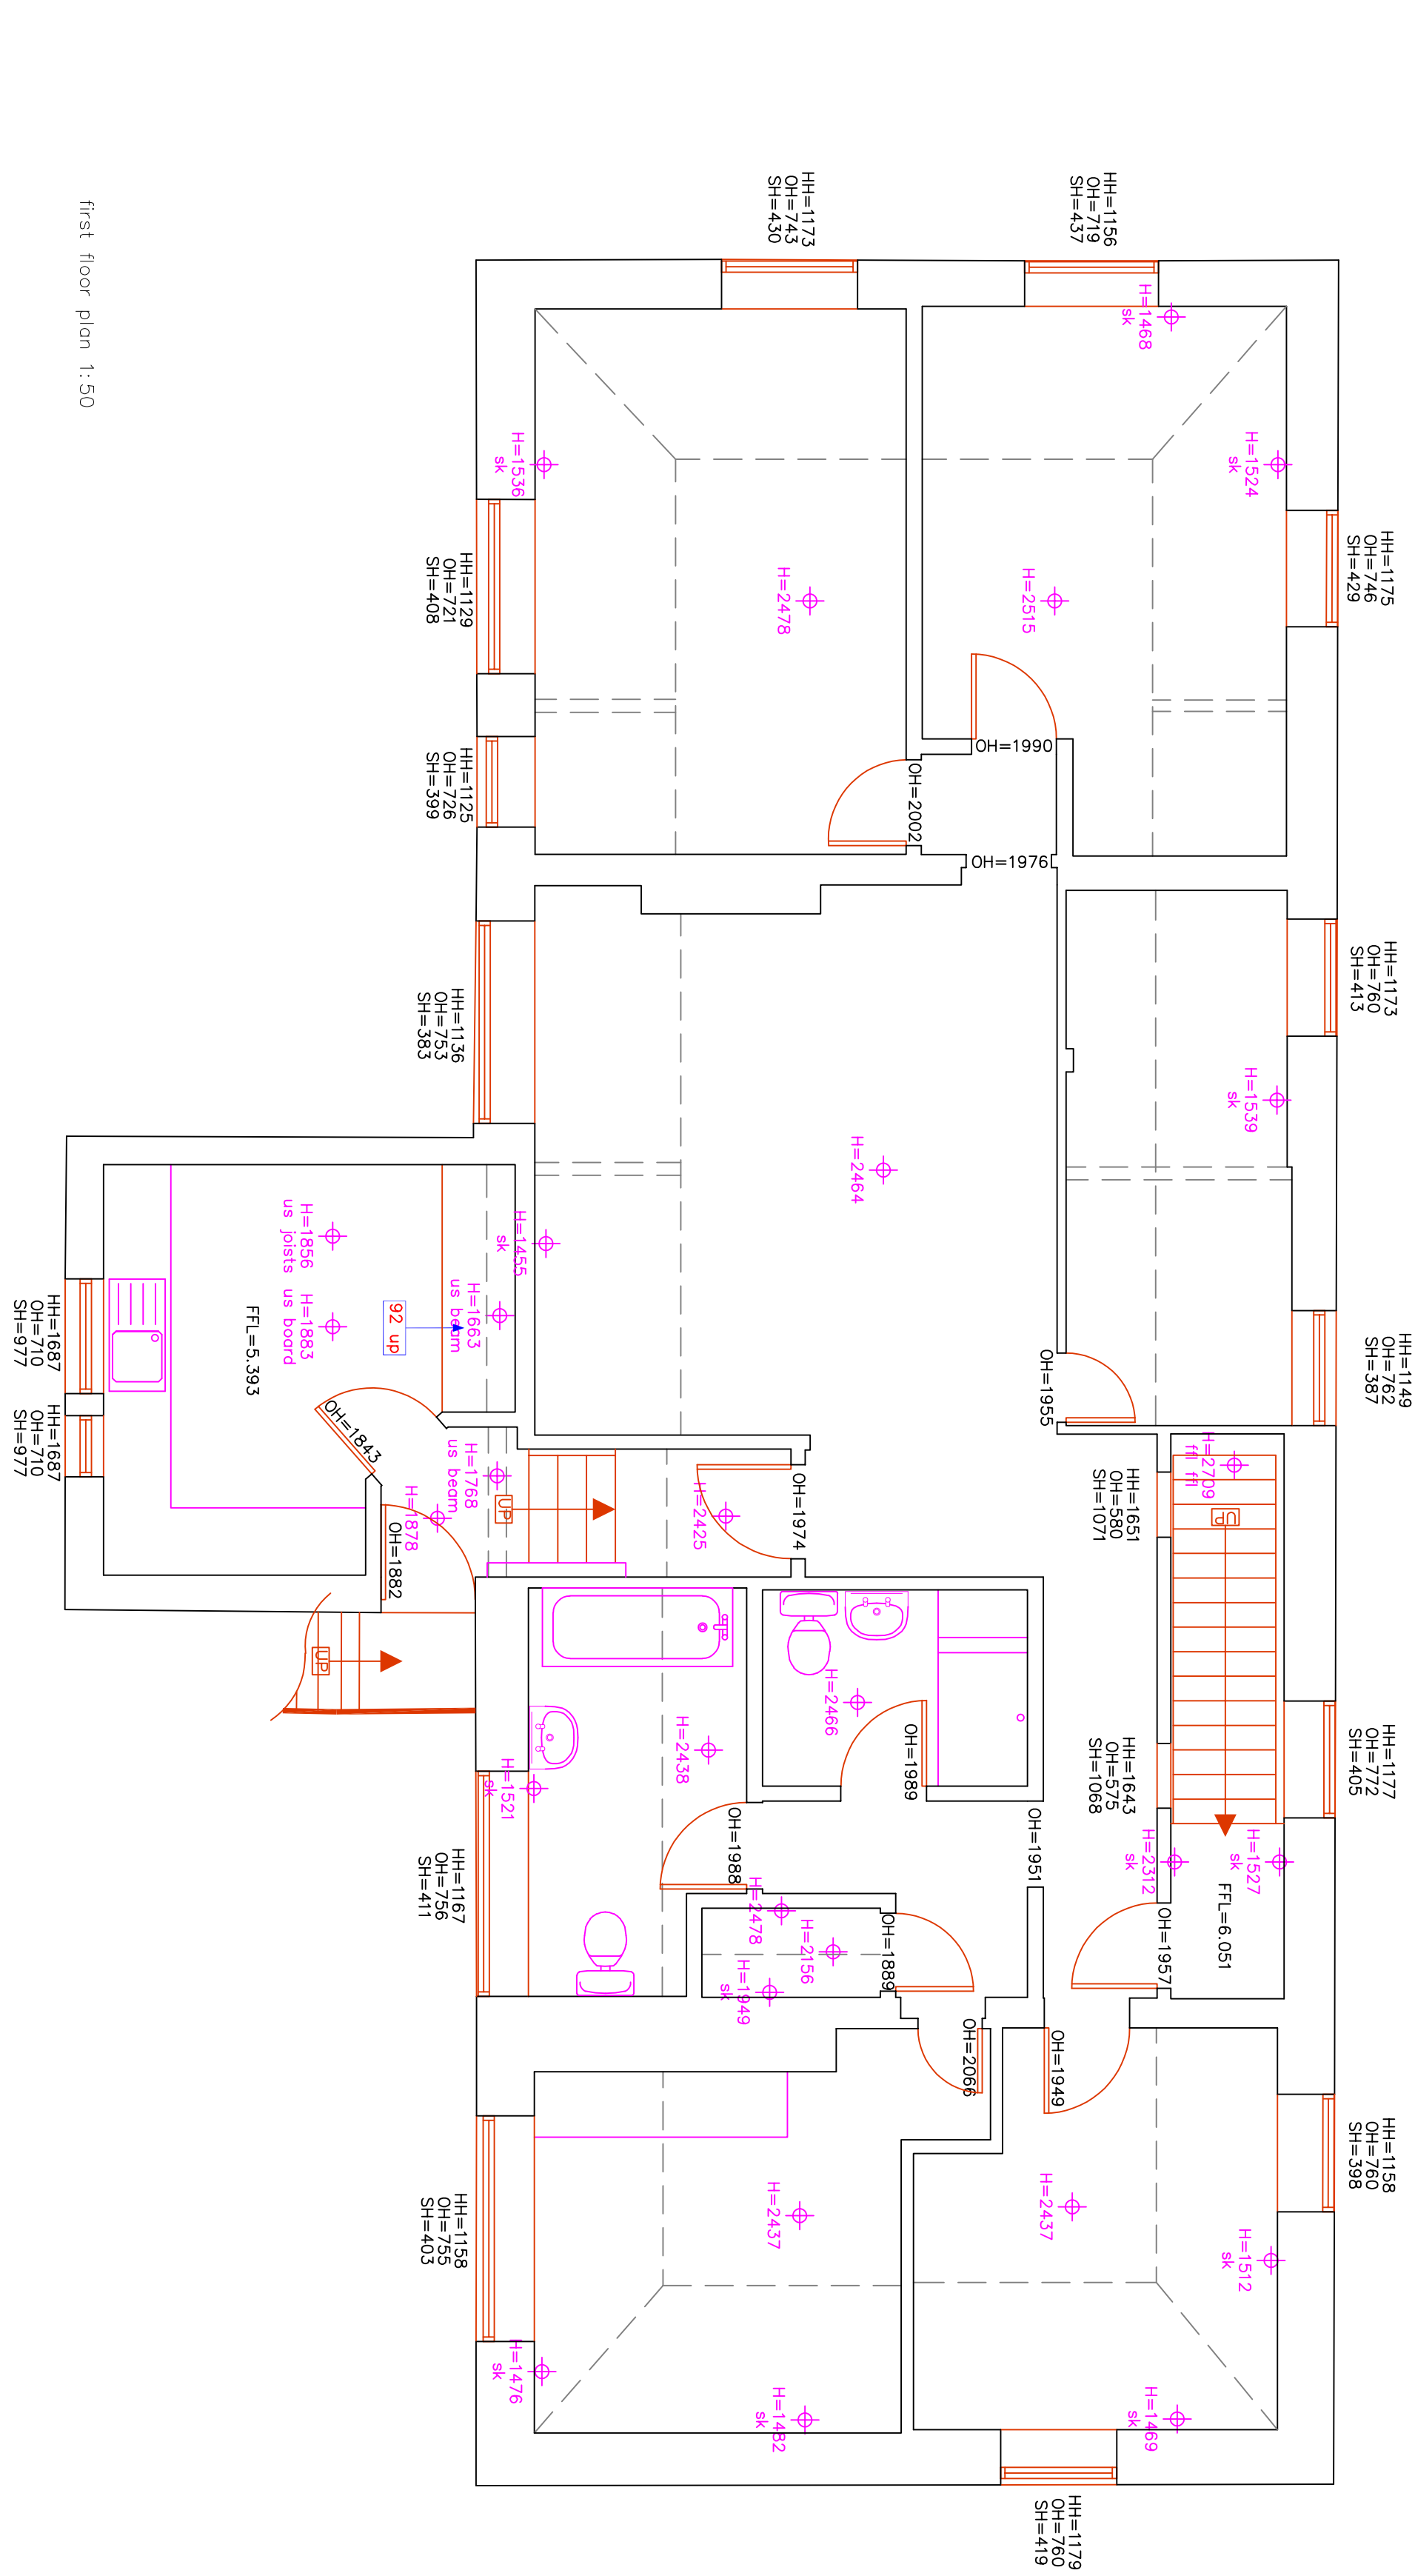

north elevation 1:100

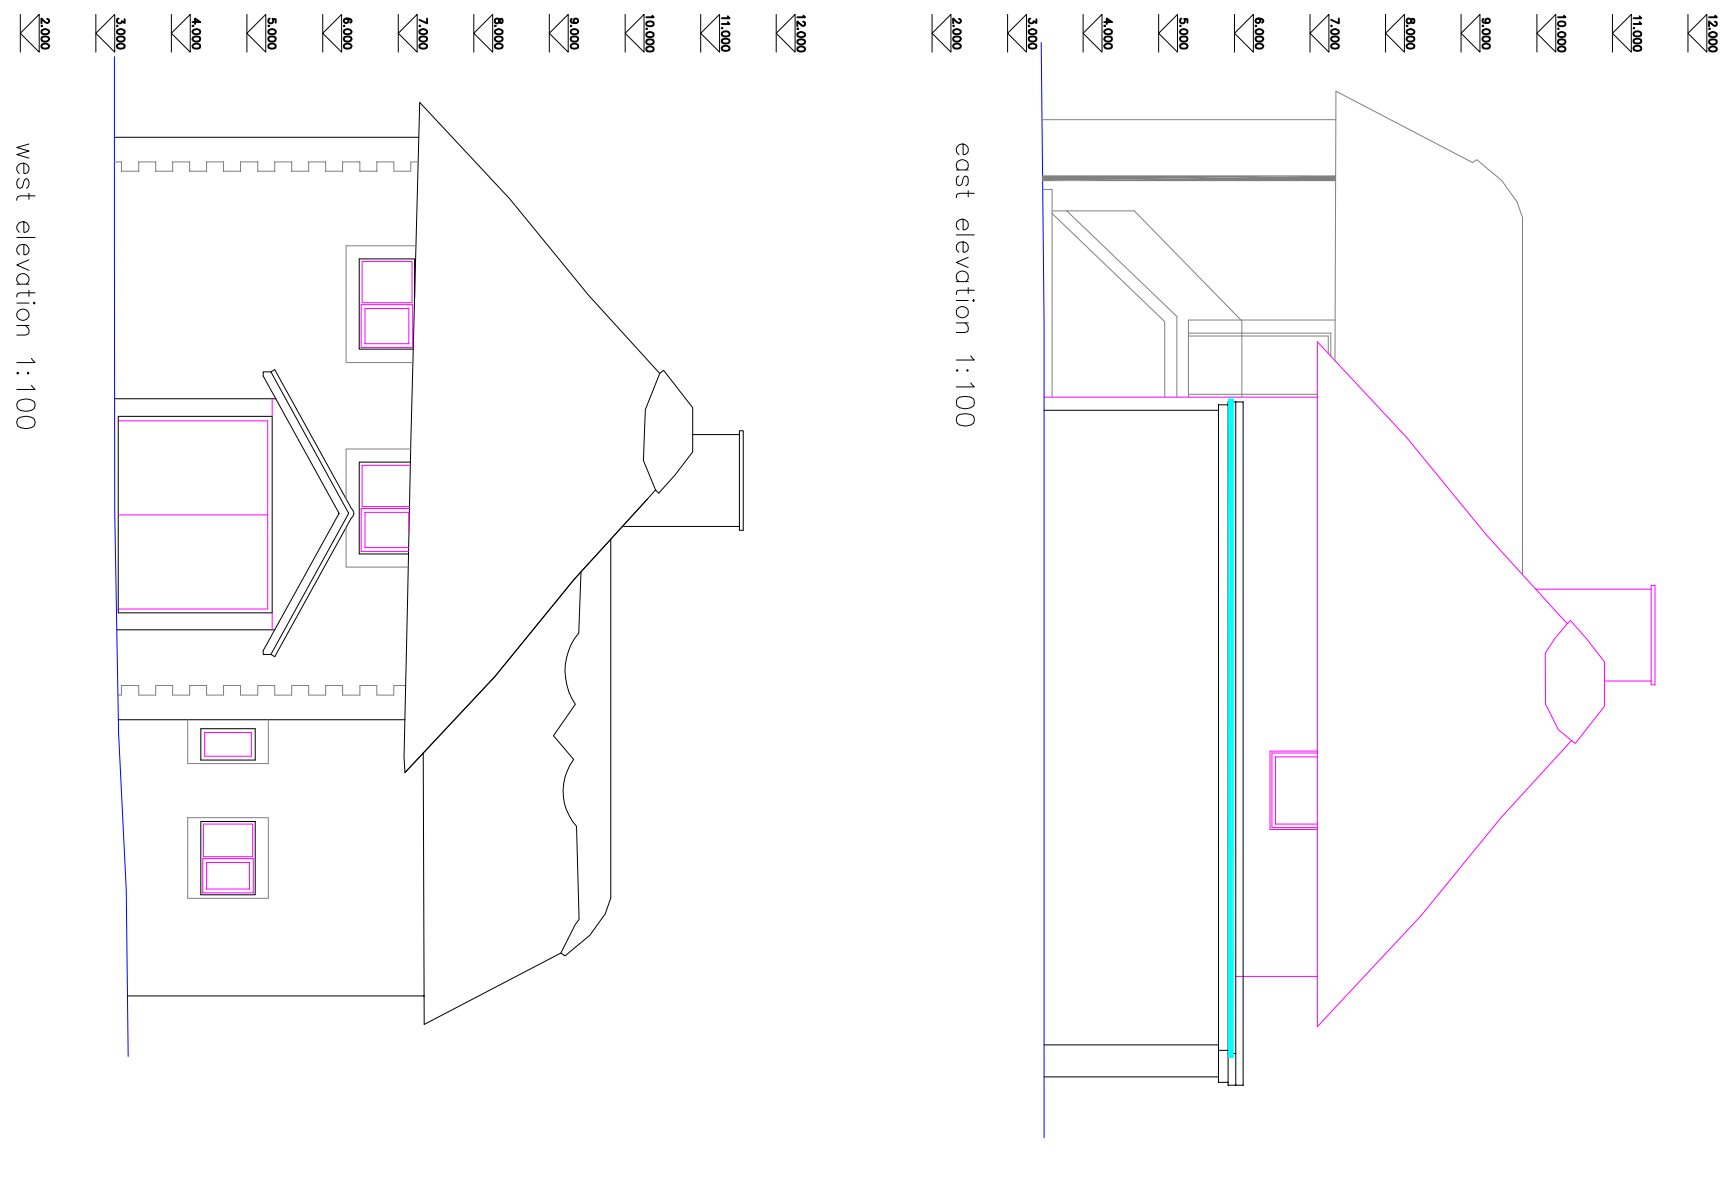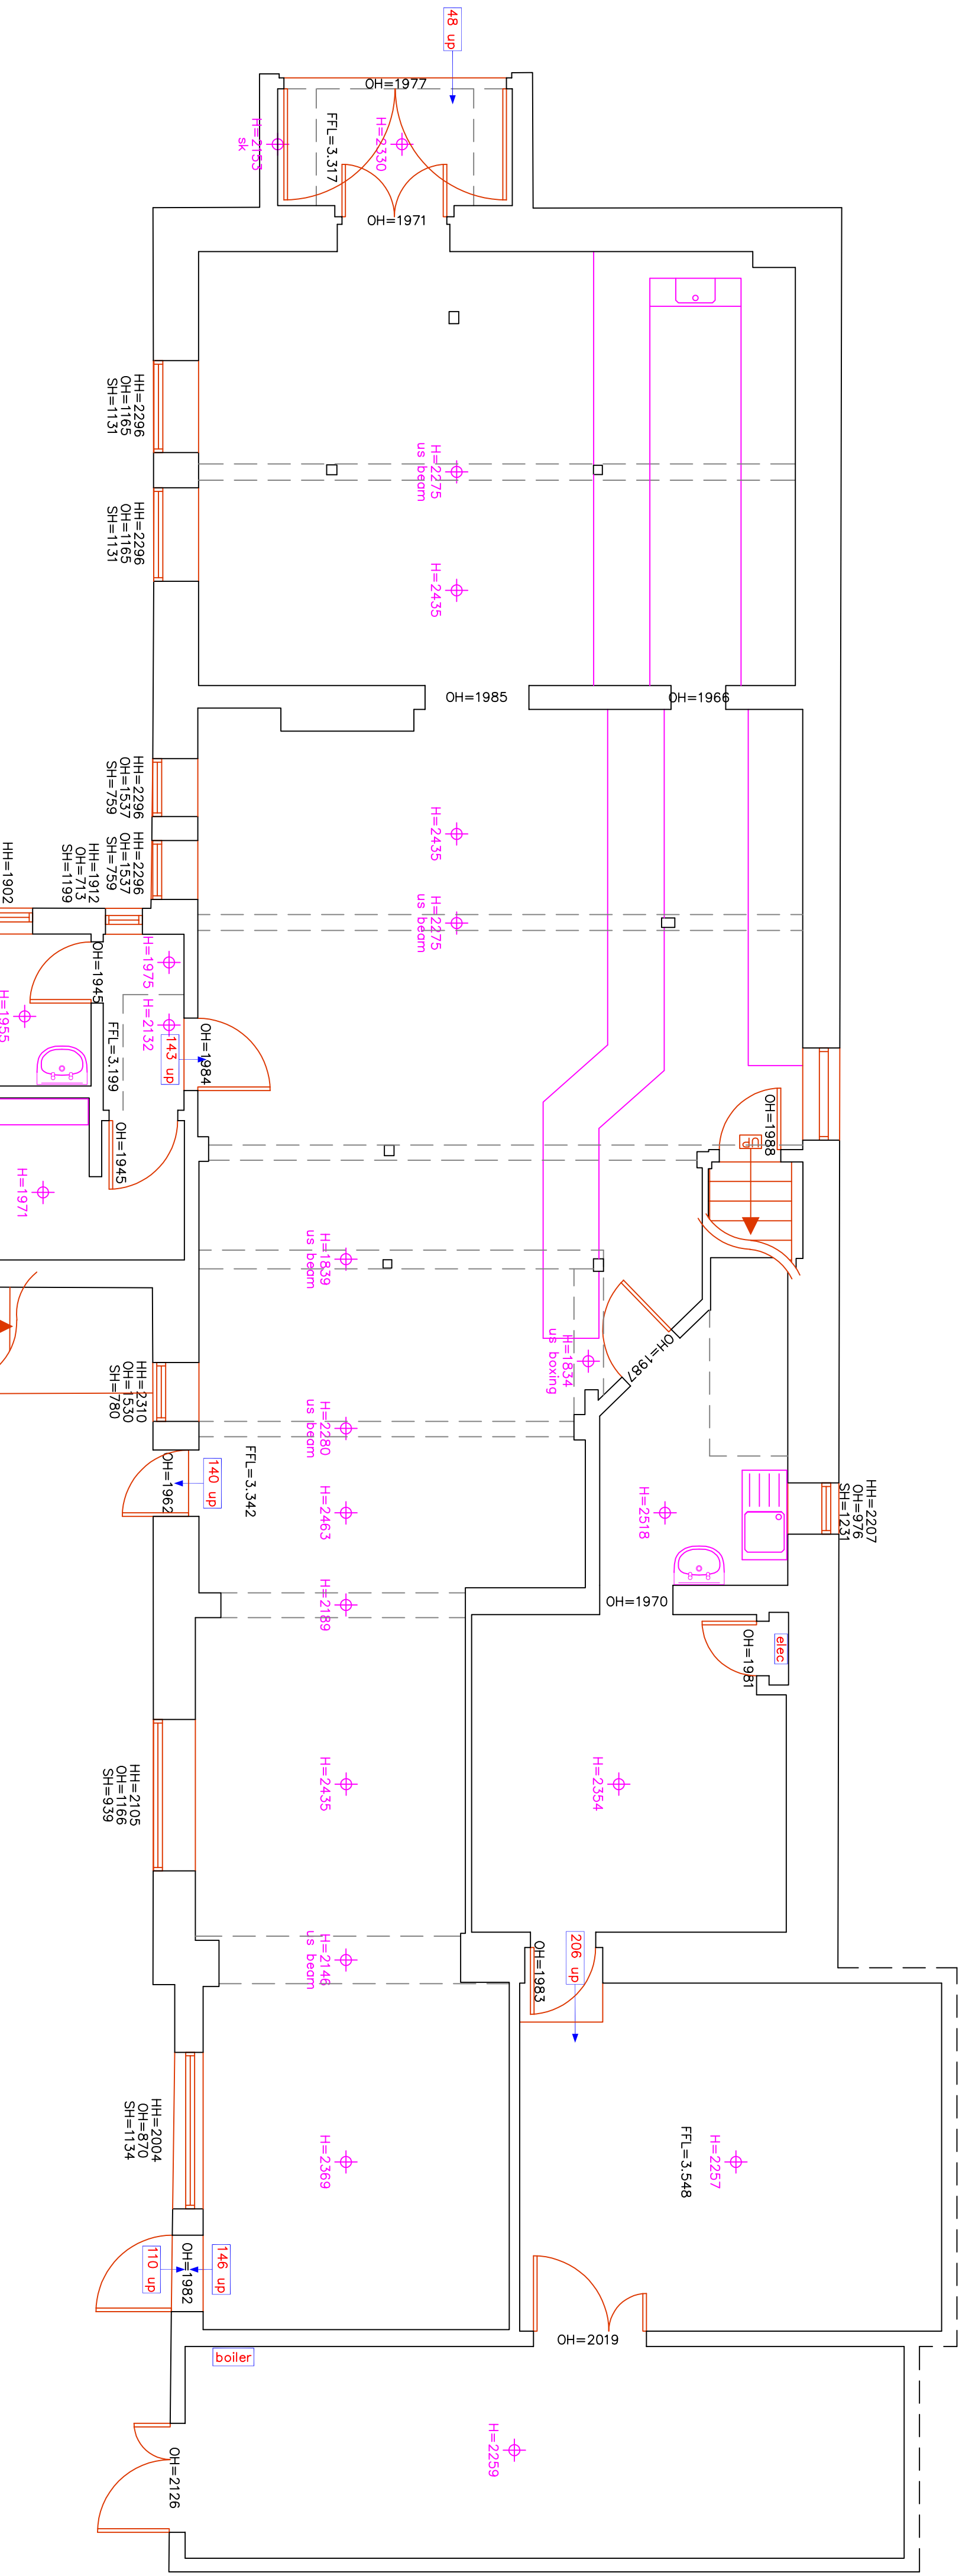

west elevation 1:100

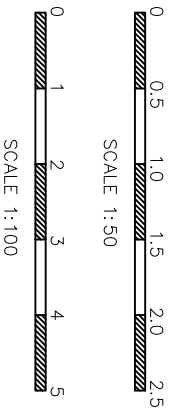

medams
surveys ll

project: The Old Barn Freehouse
client: Mr & Mrs Hall
title: Measured building survey
date: 16.06.2020
job ref: S1286
@AT
rev: