


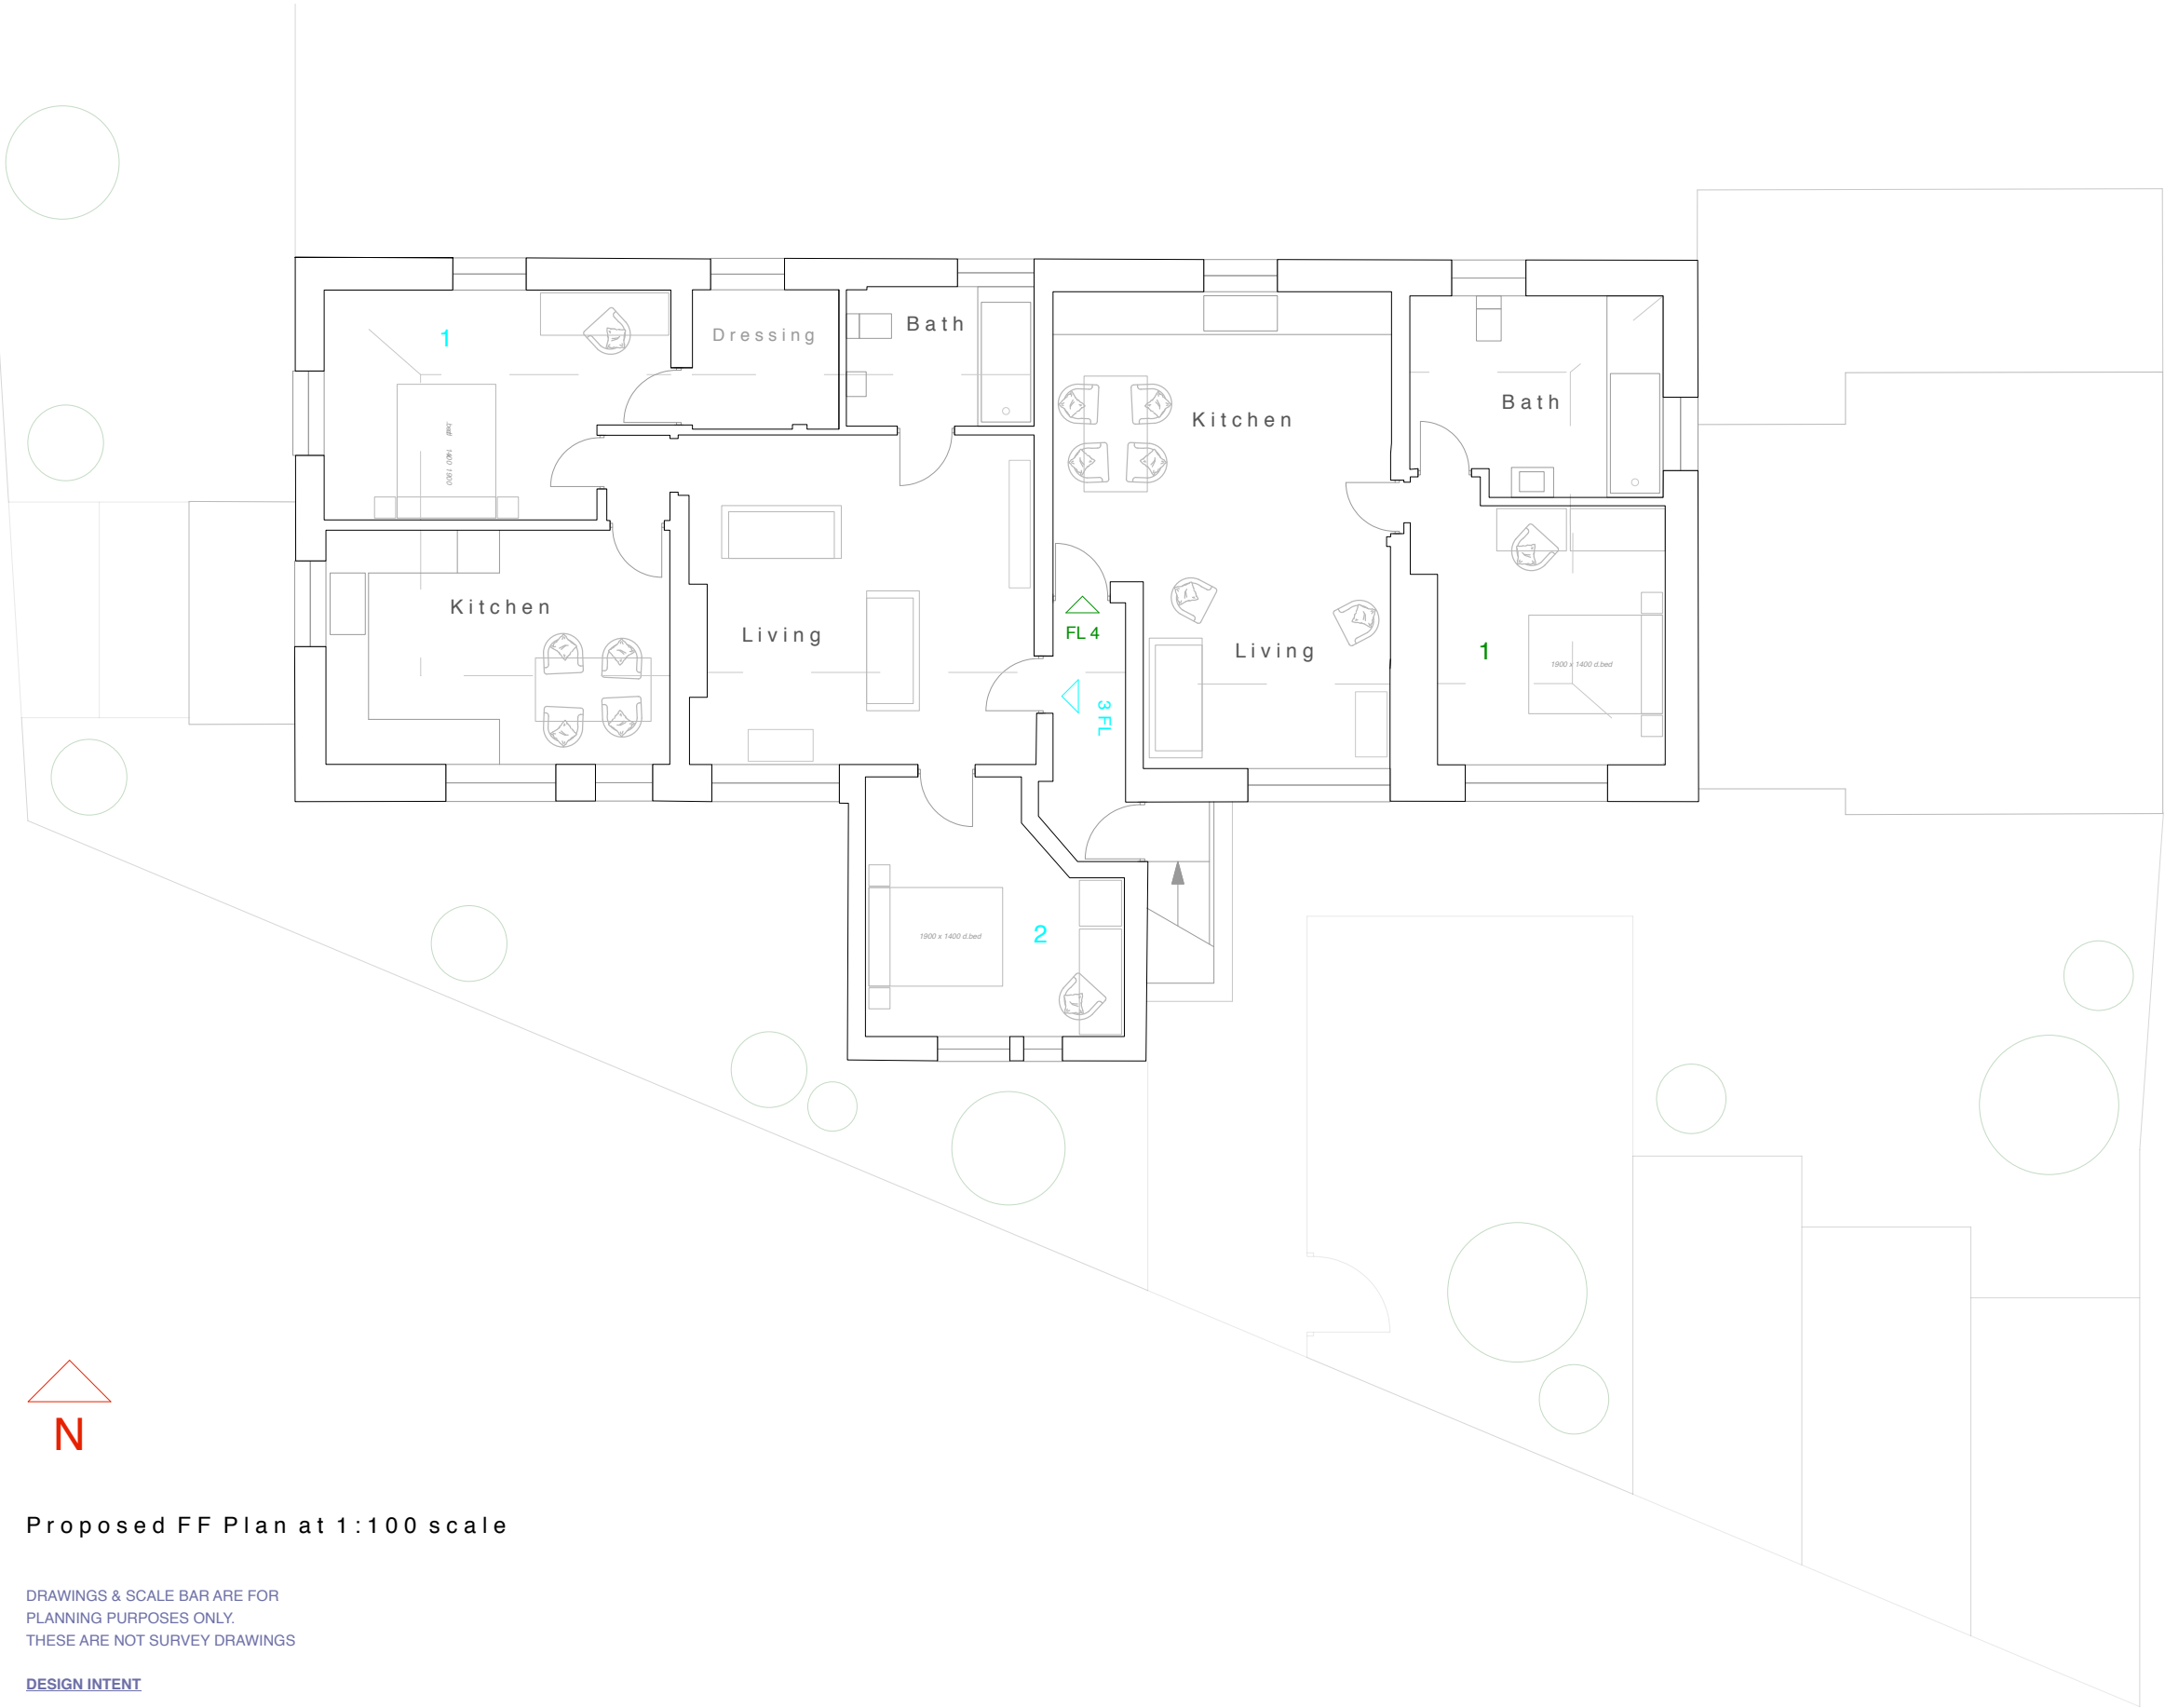

Proposed FF Plan at 1:100 scale

DRAWINGS & SCALE BAR ARE FOR
PLANNING PURPOSES ONLY.
THESE ARE NOT SURVEY DRAWINGS

DESIGN INTENT



UNALLOCATED PARKING 1-3 ON SITE WITH 4-8 ON APPLICANT OWNED LAND OPPOSITE

CLIENT	Mr & Mrs P Hall	DRAWING	002 Proposed FF Plan		CORINTHIAN ARCHITECTURAL DESIGN Main Road, Fishbourne, West Sussex. PO18 8BD 01243 576 078 > contact@corinthianan.co.uk > www.corinthianad.co.uk
SITE	The Old Barn PH, Felpham, West Sussex	DATE	19 10 20	AUTHOR	
PROJECT	Proposed Conversion to 4 Flats	SCALE	1: 100 @ A3	STATUS	
					PL