
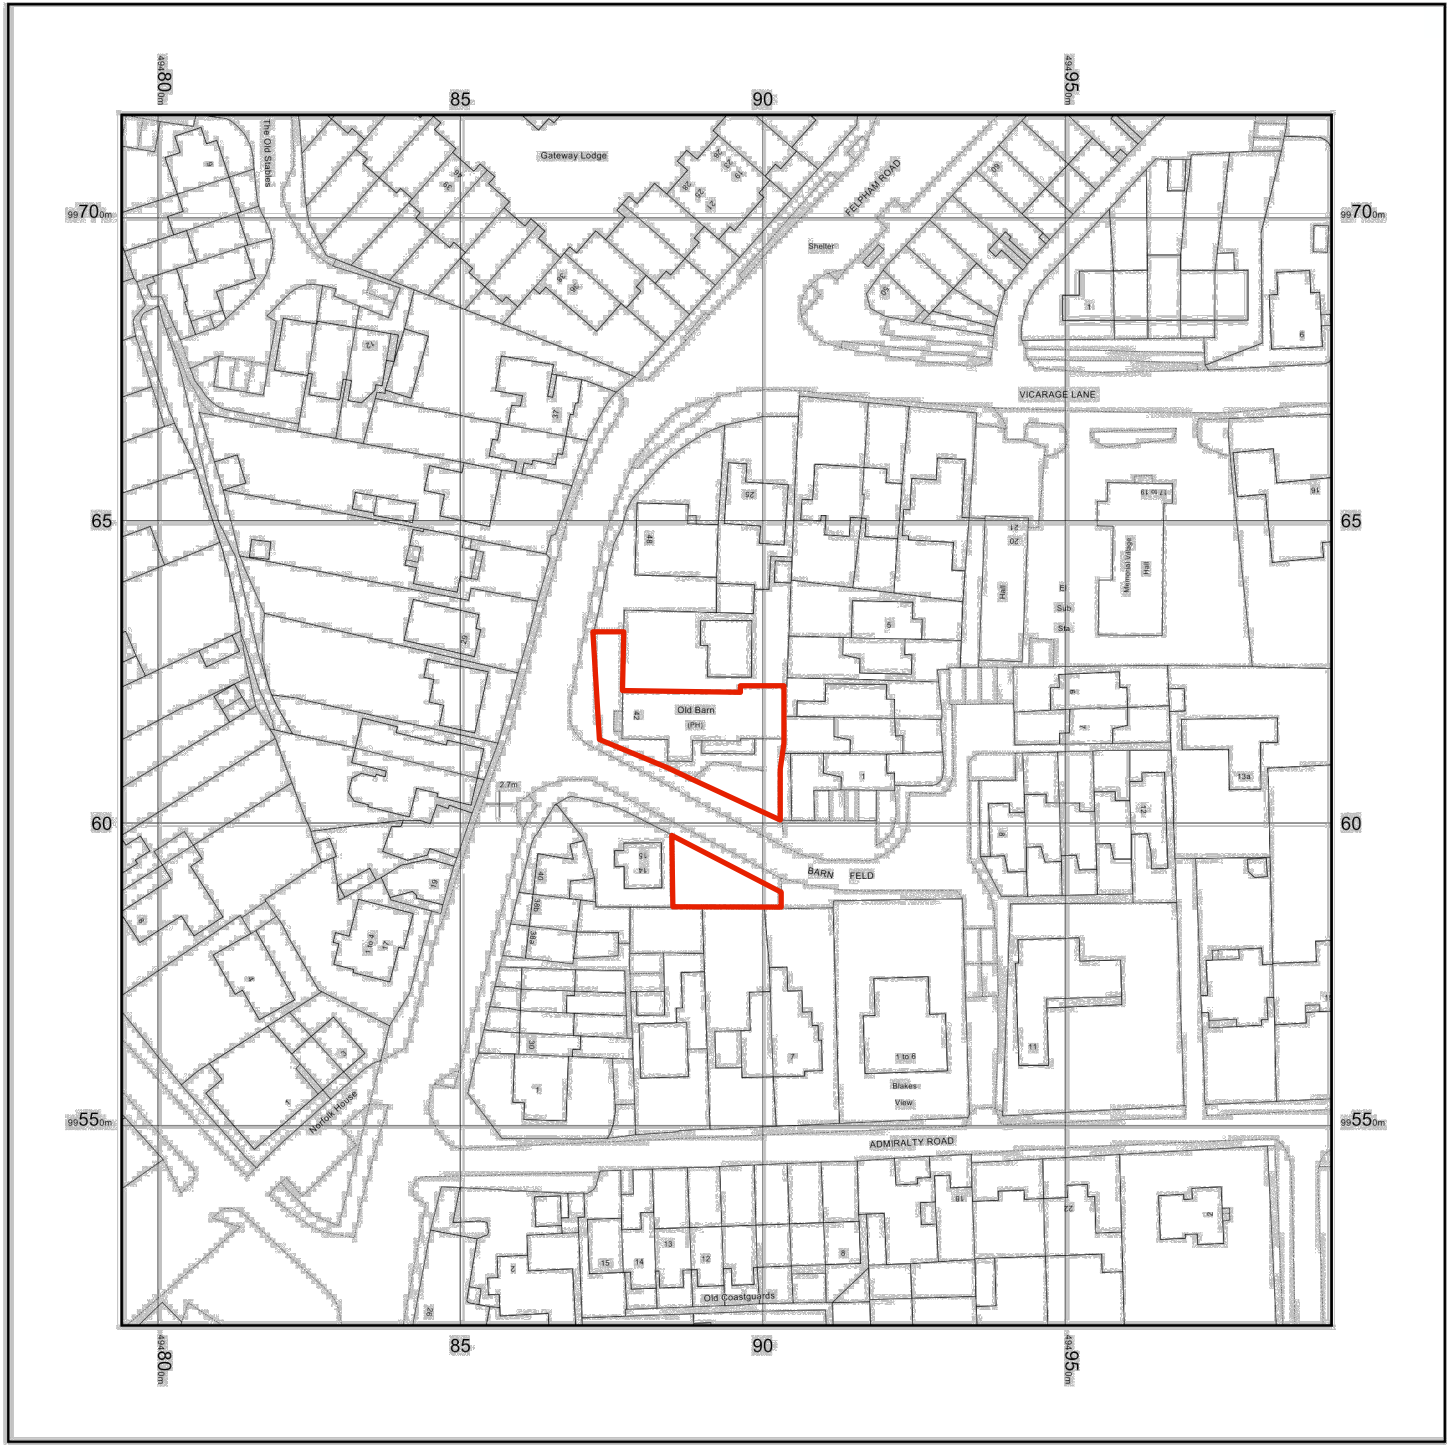


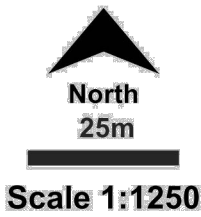


© Crown copyright and database rights 2020 Ordnance Survey 100048957. The representation of road, track or path is no evidence of a boundary or right of way. The representation of features as lines is no evidence of a property boundary.

Supplied by: www.ukmapcentre.com
Serial No:188036
Centre Coordinates:494894,99617
Production Date: 03/07/2020 13:03:22

Old Barn Public House, 42 Felpham Road, Bognor Regis, PO22 7DF

DRAWING 005 - 19 10 20 - Location Plan at 1:1250 scale

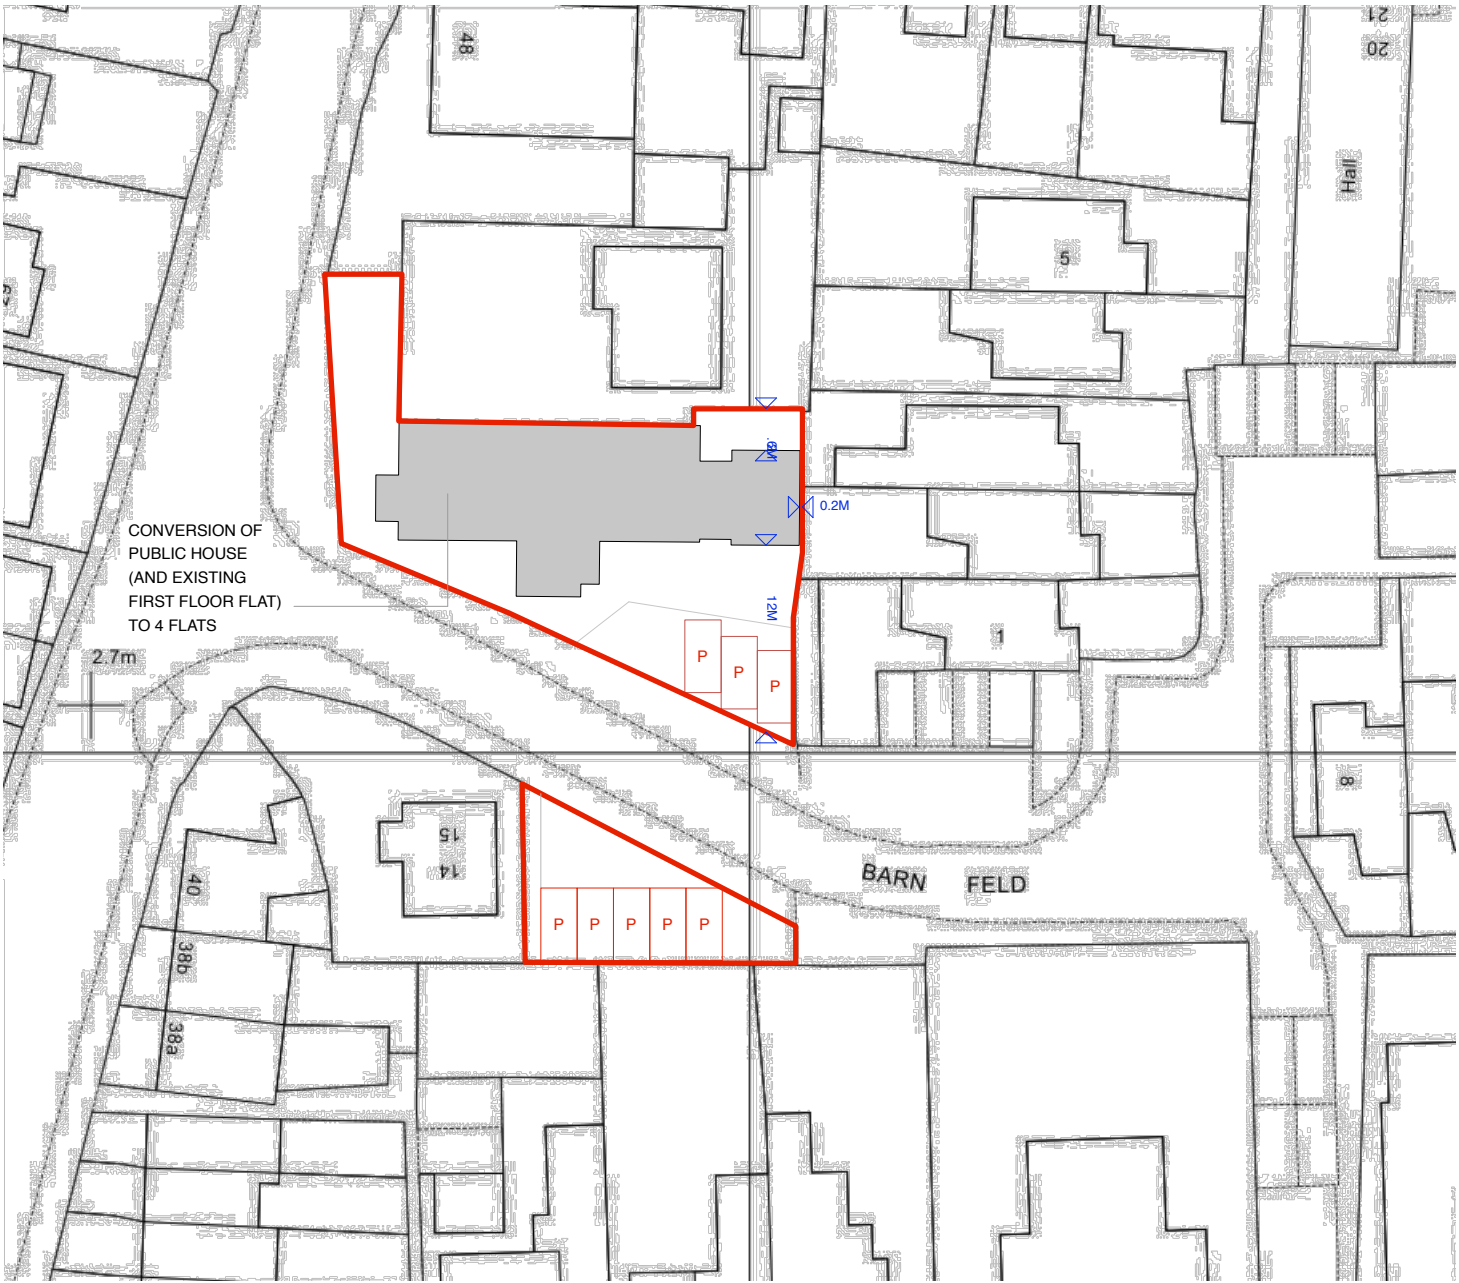

Proposed Site Plan at 1:500 scale

