


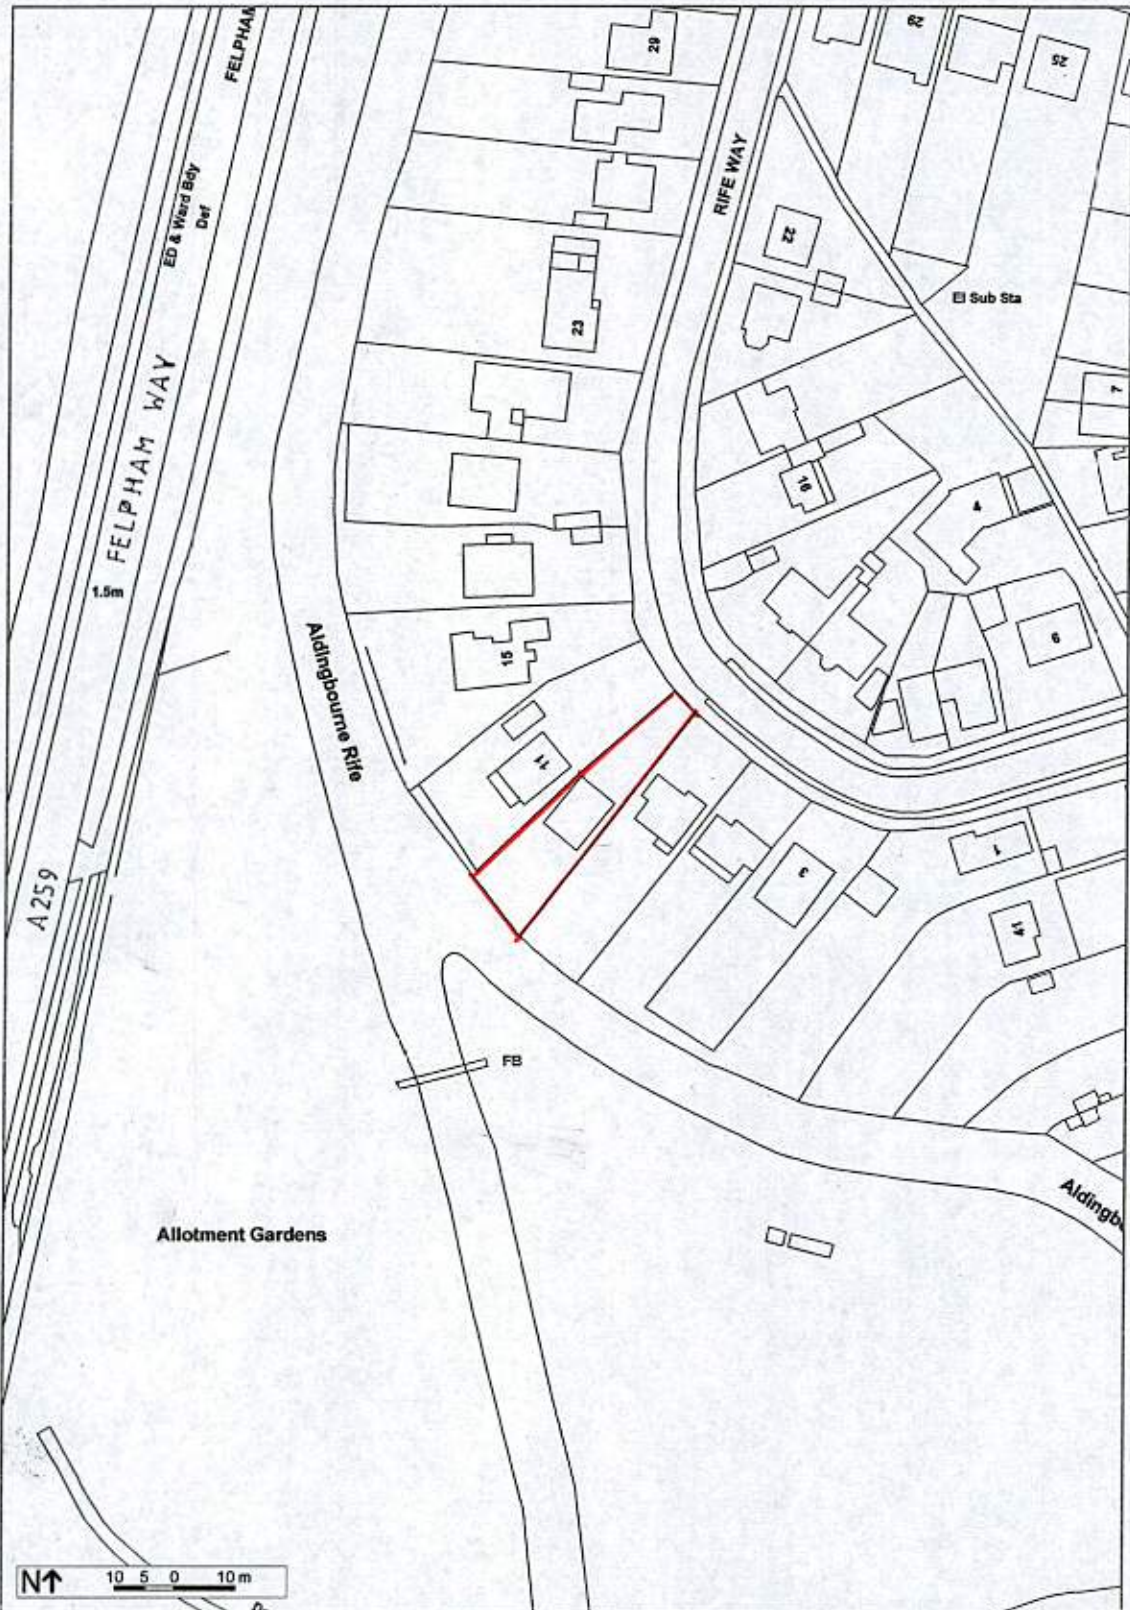

**9 Rife Way, Bognor Regis,
West Sussex**

Location Plan Ref: SBS/128

FIND
PROFESSIONAL MAPPING INTELLIGENCE

Scale 1:1,250

Date 26/01/13

OS Ordnance
Survey