



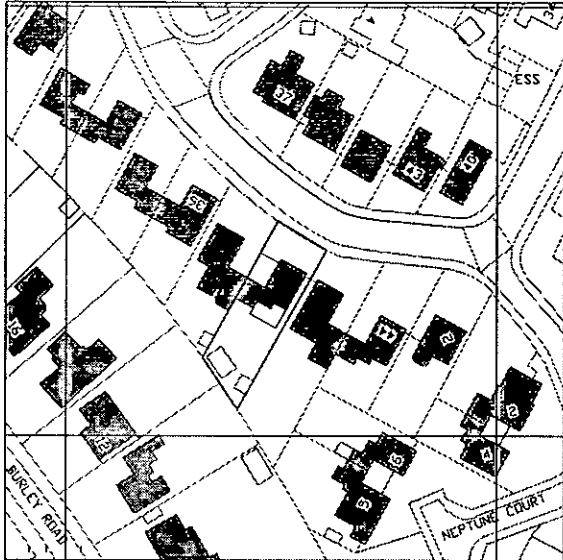

LOCATION PLAN
SCALE 1:1250

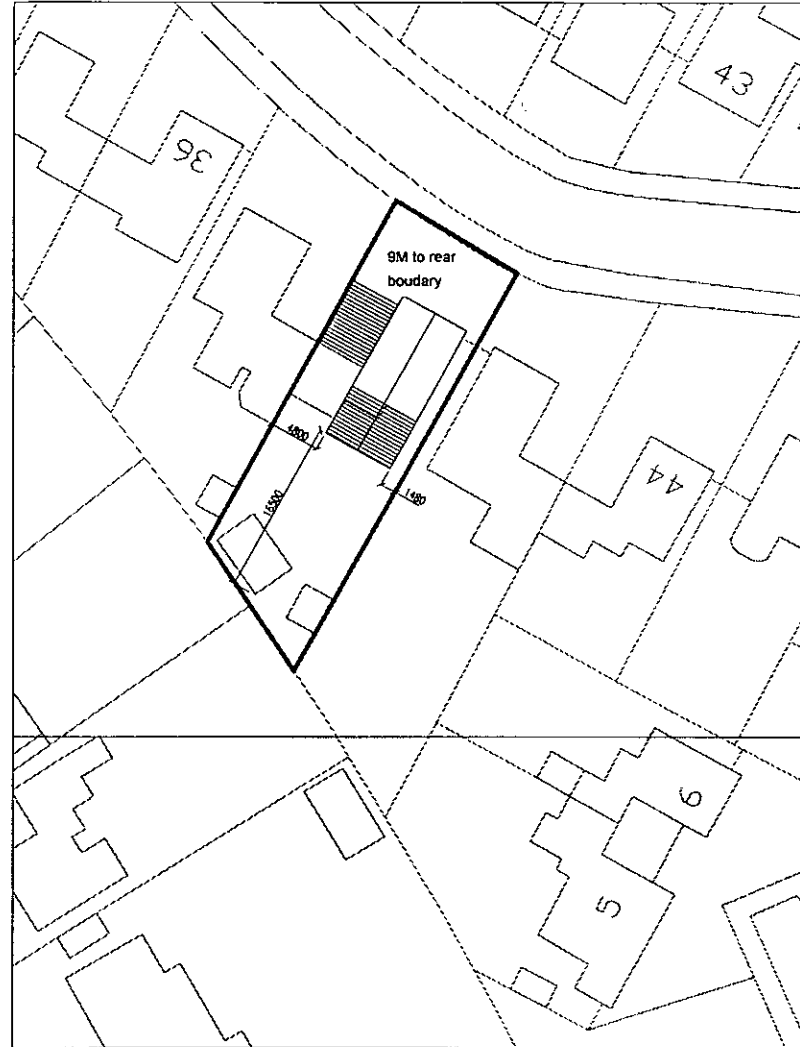

BLOCK PLAN
SCALE 1:500



CLIENT				
MR & MRS D CUMMINGS				
DRAWING TITLE				
LOCATION / BLOCK PLAN 40 LEVERTON AVE FELPHAM				
CHECKED	DATE	SCALE	DRAWN	
	05-2019	1:500&1:1250@A3	JGM	
1005				0