



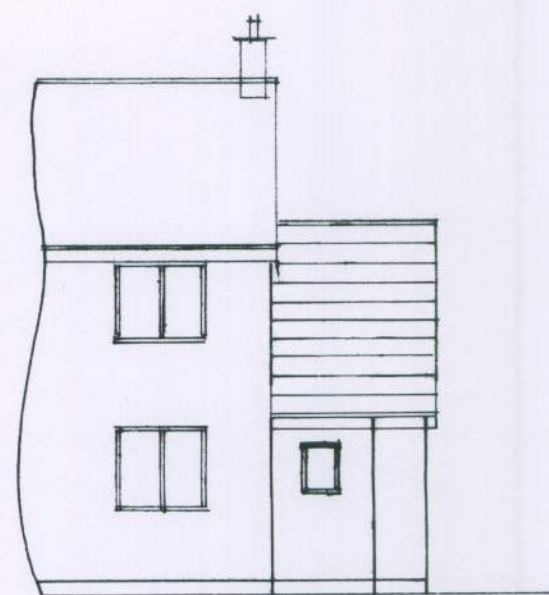


front
1 : 100

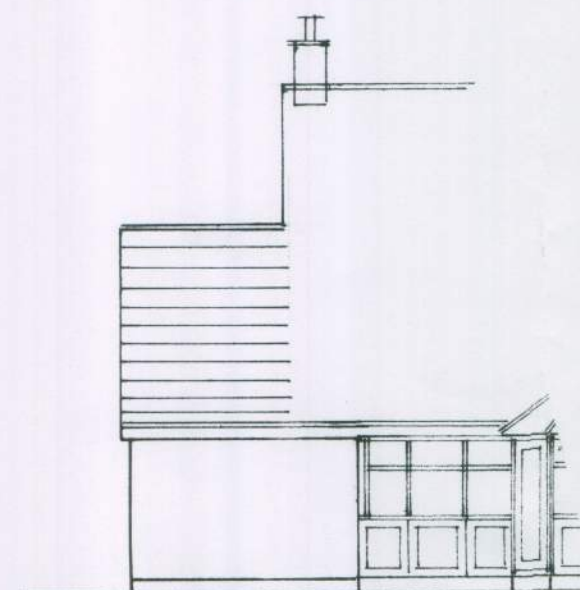


side





rear

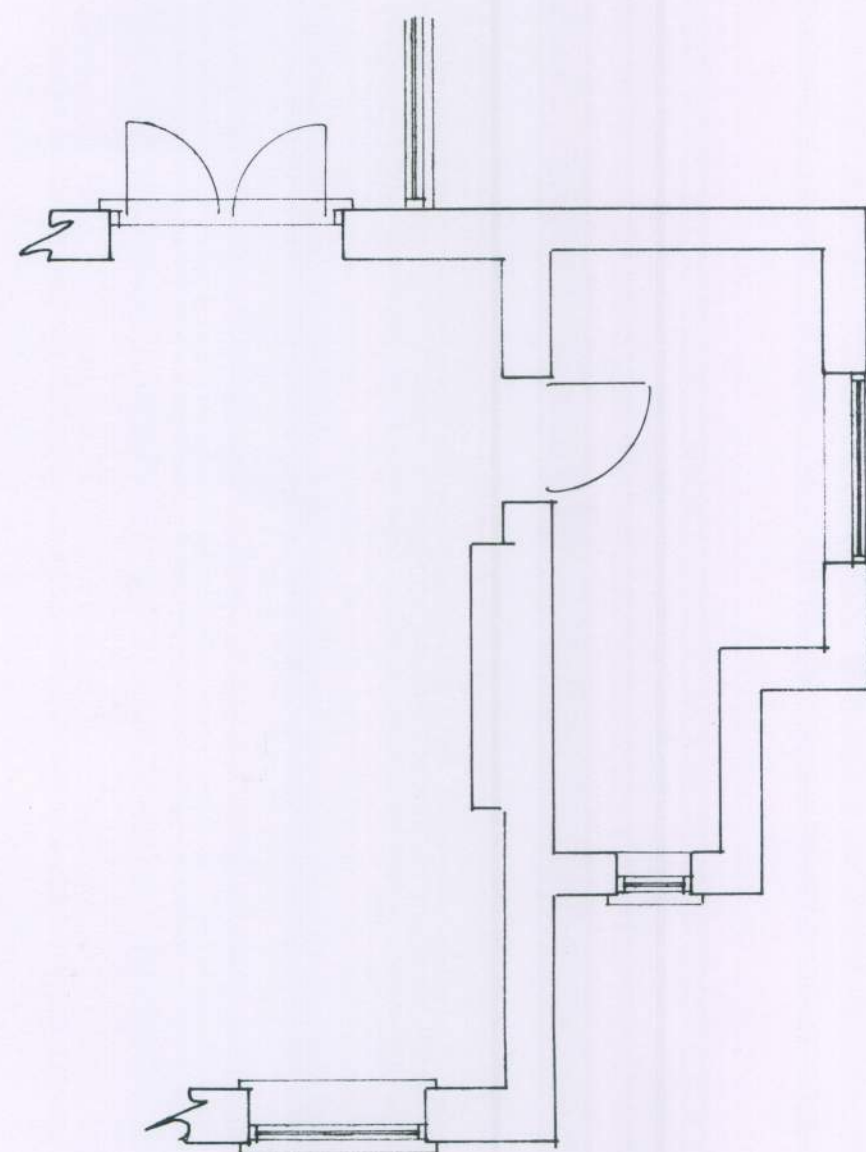

Plan
1 : 50

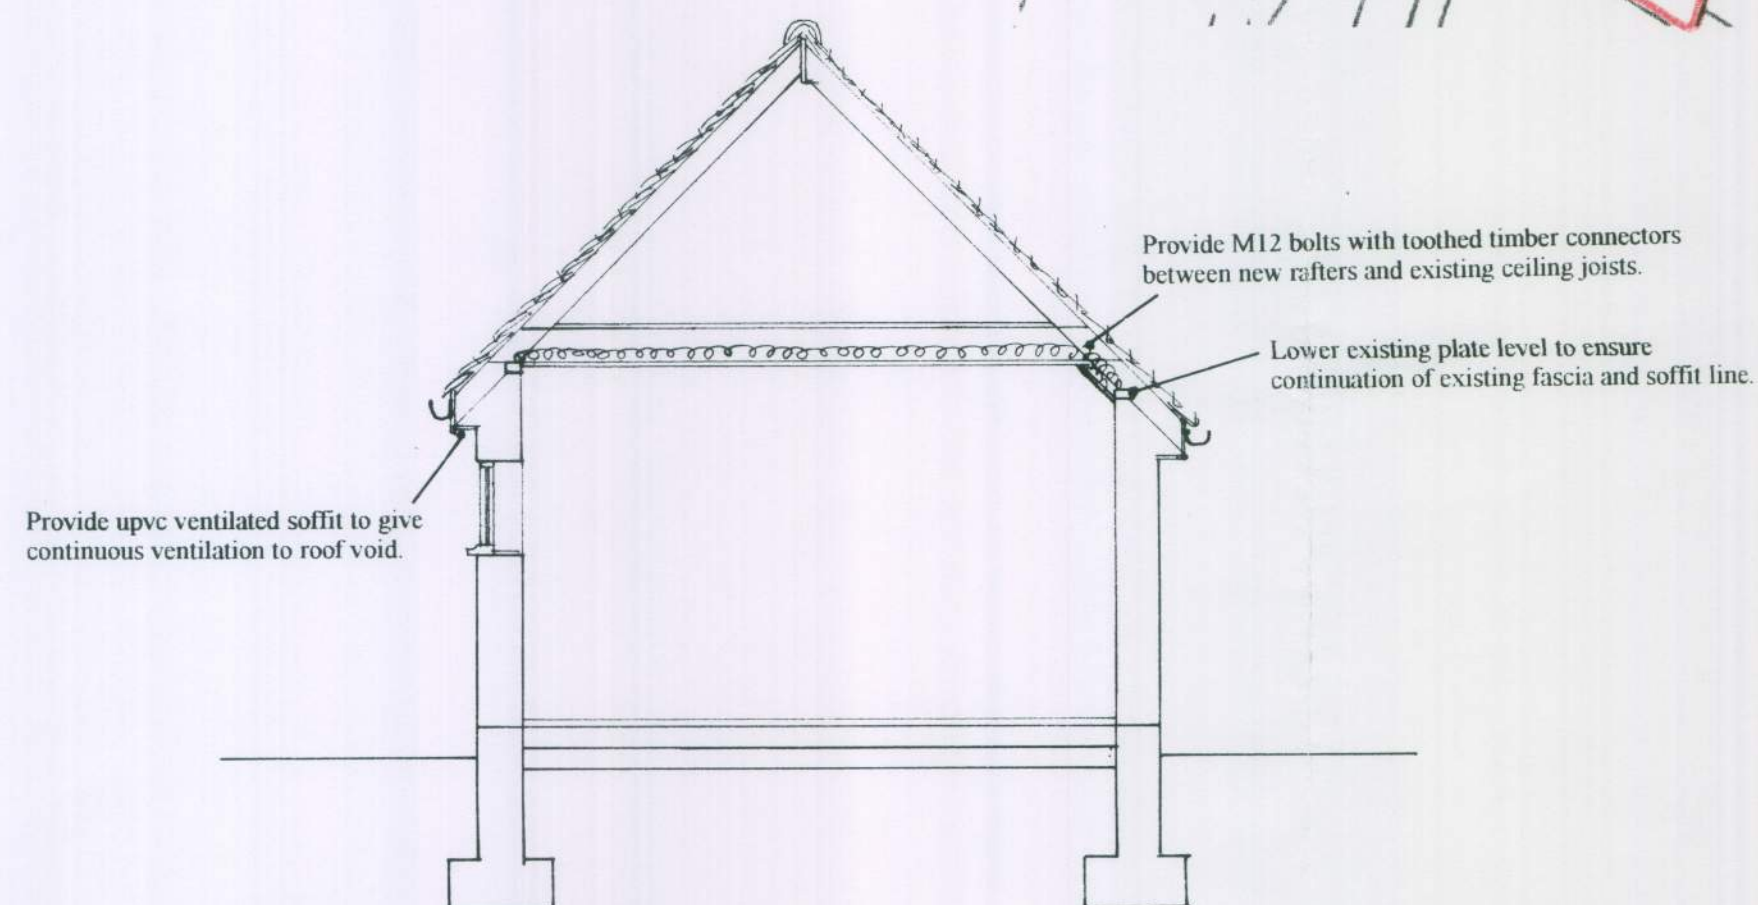

section
1 : 50

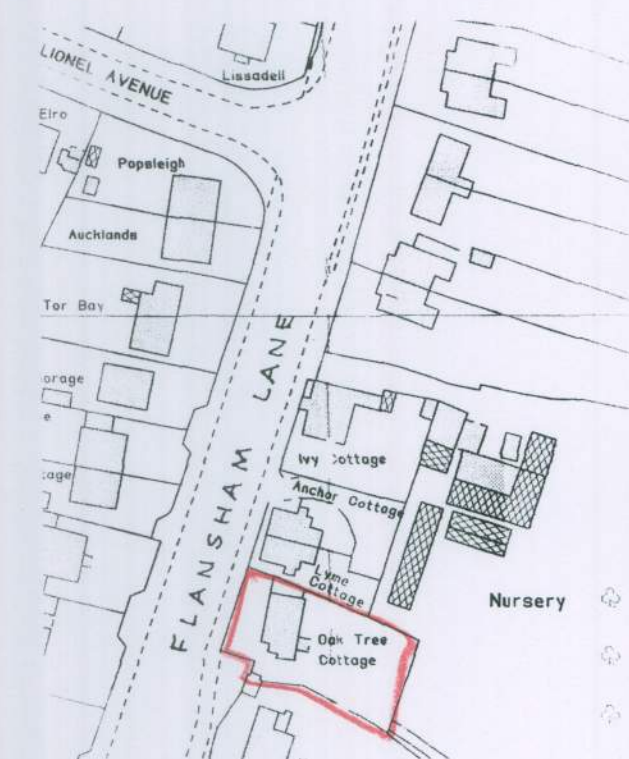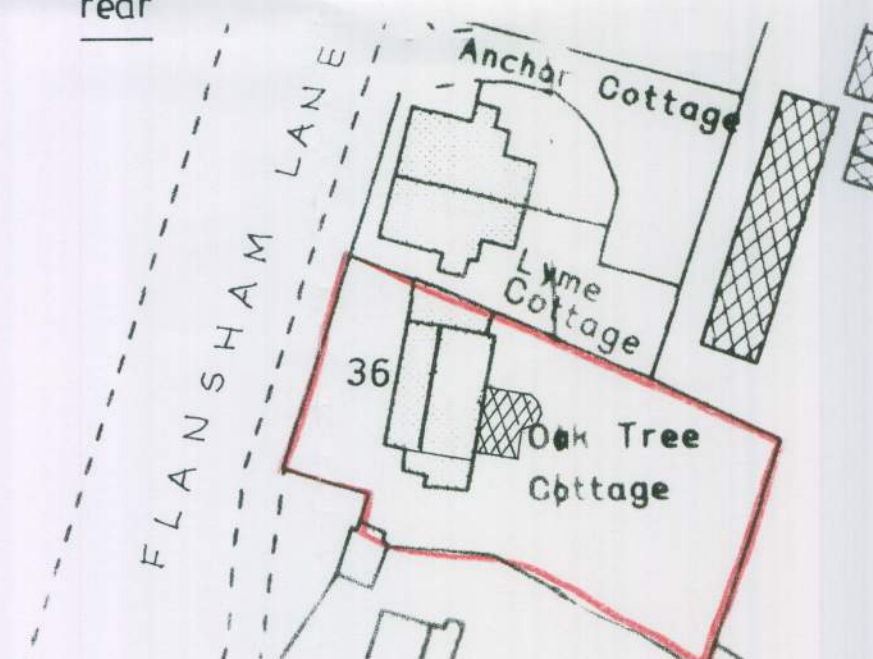

location plan
1 : 1250



PROPOSED ALTERATIONS AT 36, FLANSHAM LANE, FELPHAM FOR MR. & MRS. P. SHEPPARD

Bryan Butcher
Rainbow Cottage
Nyetimber Lane
Bognor Regis PO21 3JX
01243 266871
07973 233442
bryan.butcher@btinternet.com
www.bryanbutcher.com