
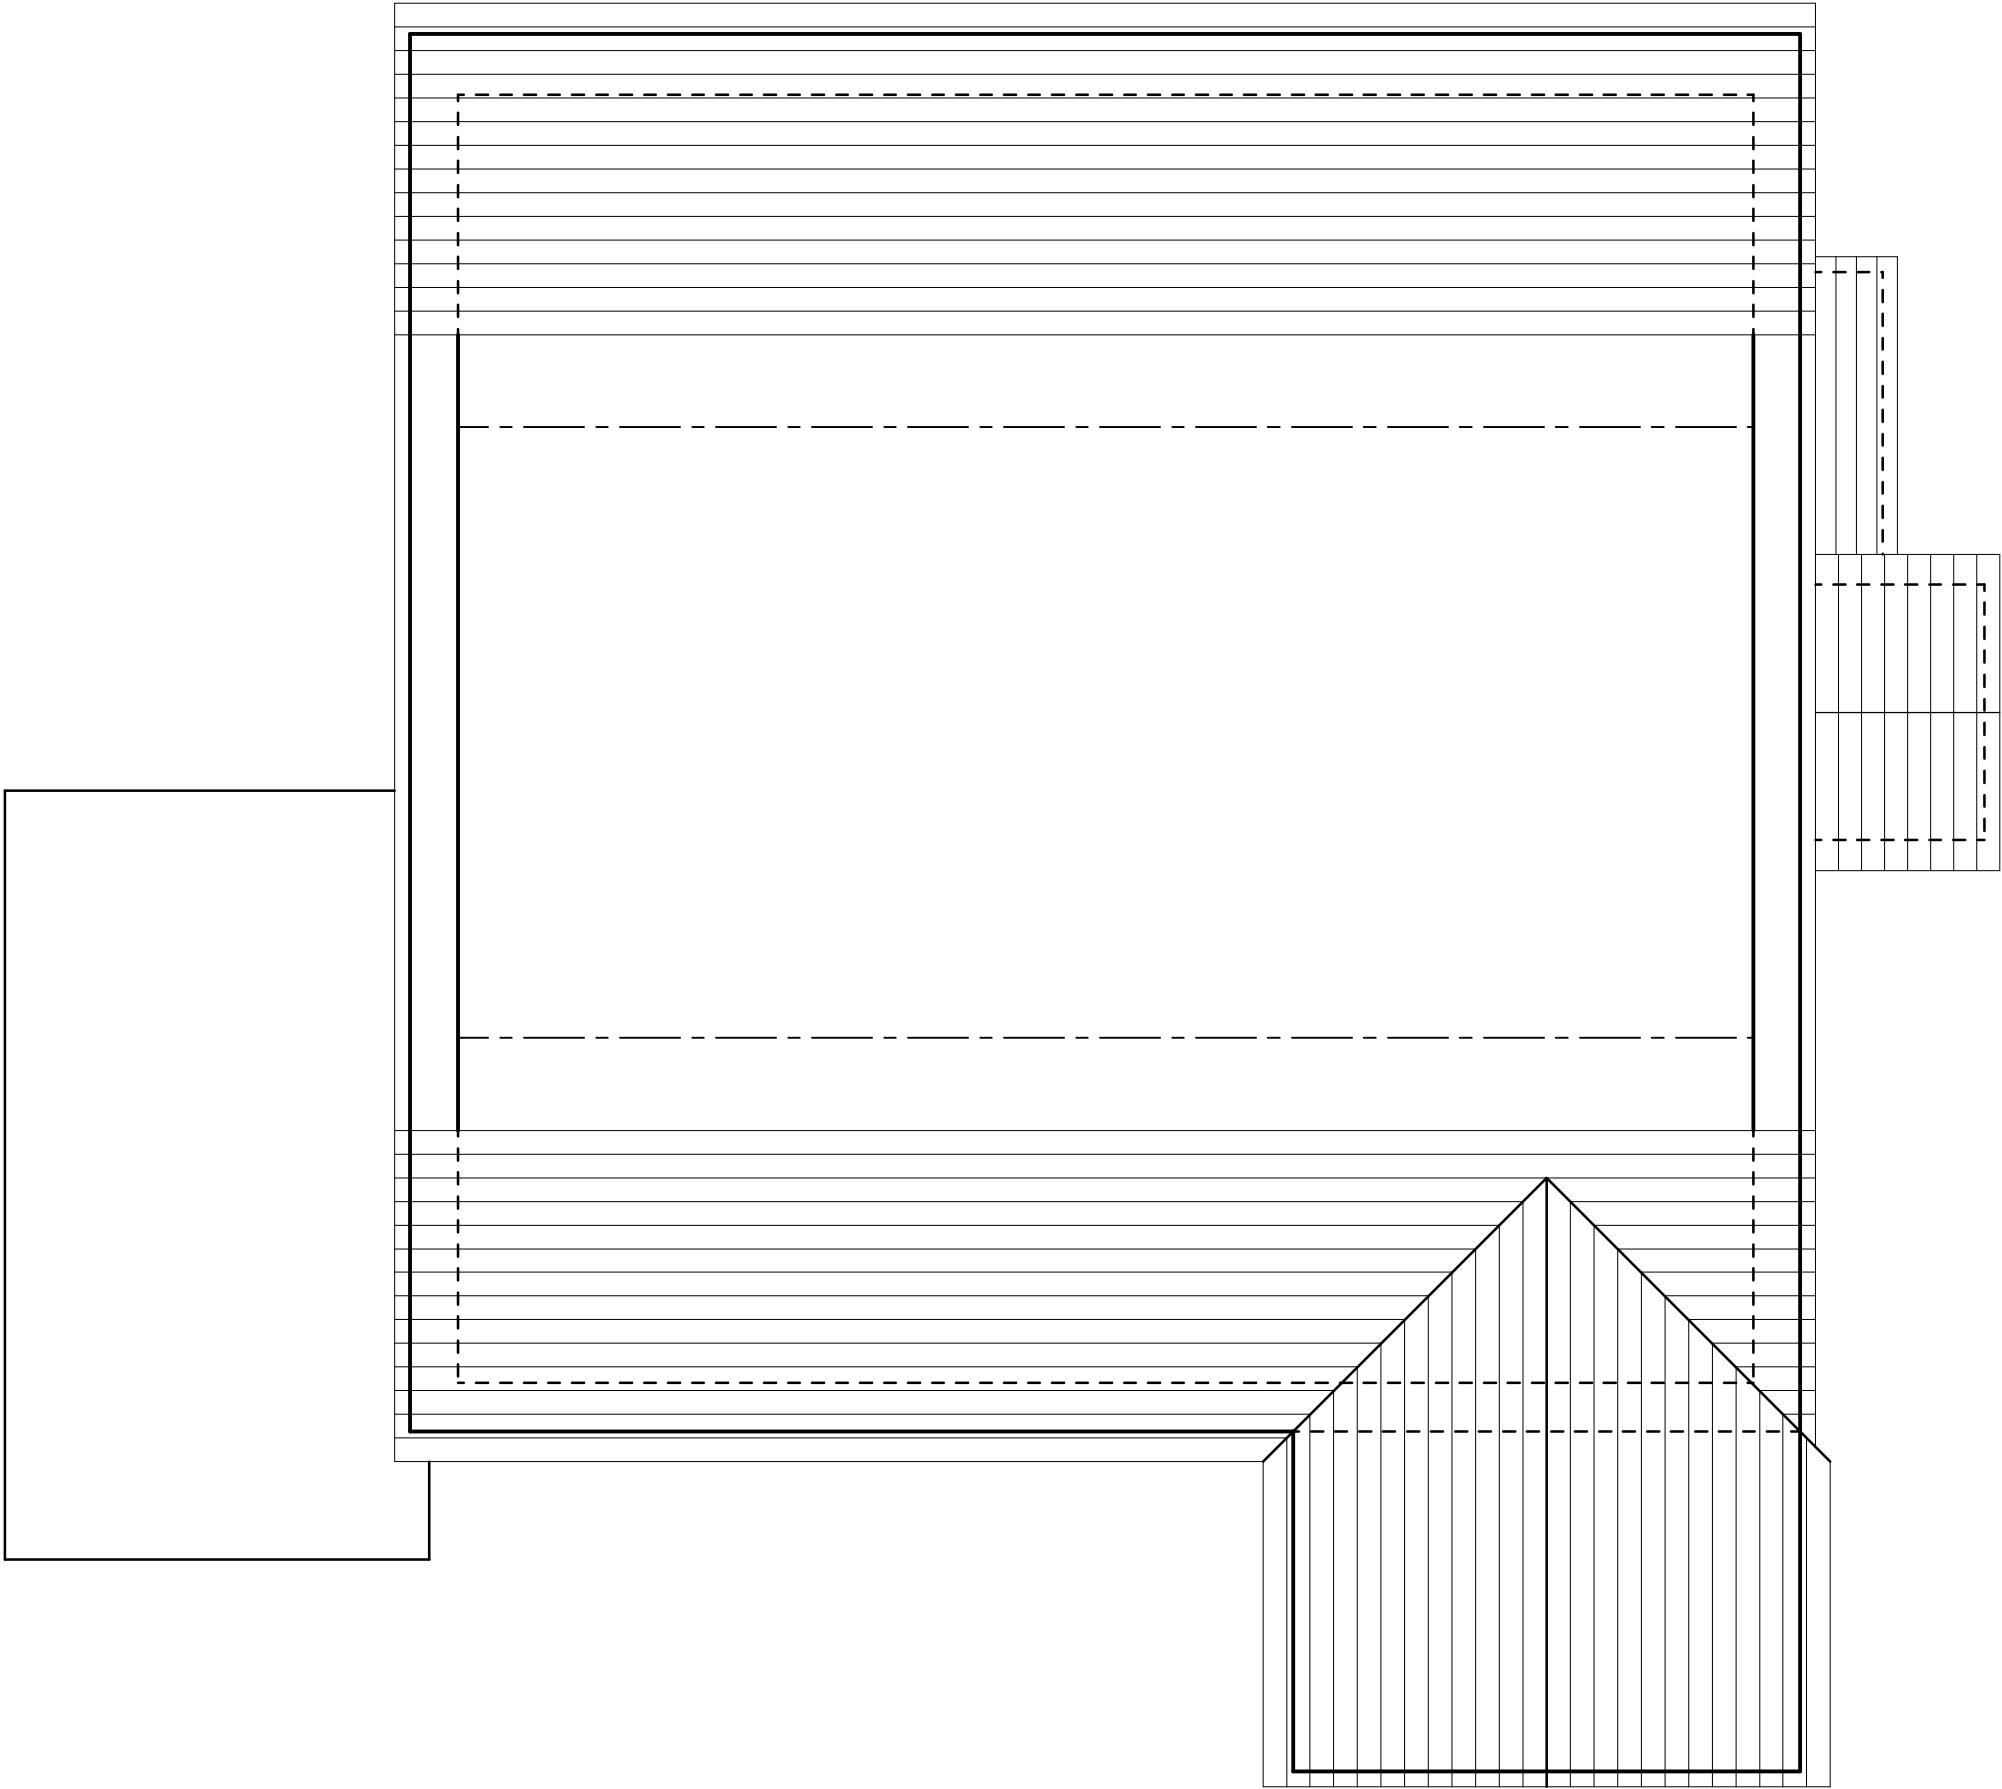


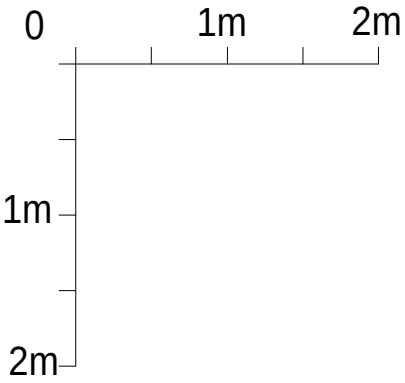

LOFT PLAN AS EXISTING

Rev.	Description	Date
■ andrew hills ■		
Architect . BSc Dip Arch (Hons) 20 Trafford Close Stevenage, Herts SG1 3RY		
Tel: 01438 361798		
andrew.hills@ntlworld .com		
■		
PROJECT	40 MINTON ROAD BOGNOR REGIS WEST SUSSEX PO22 7JN	
TITLE	LOFT PLAN AS EXISTING	
DATE	SCALE	DRAWN
MAY 18	A3 = 1:50	AH
PROJ NO.	DRG NO.	REVISION
114	04	