
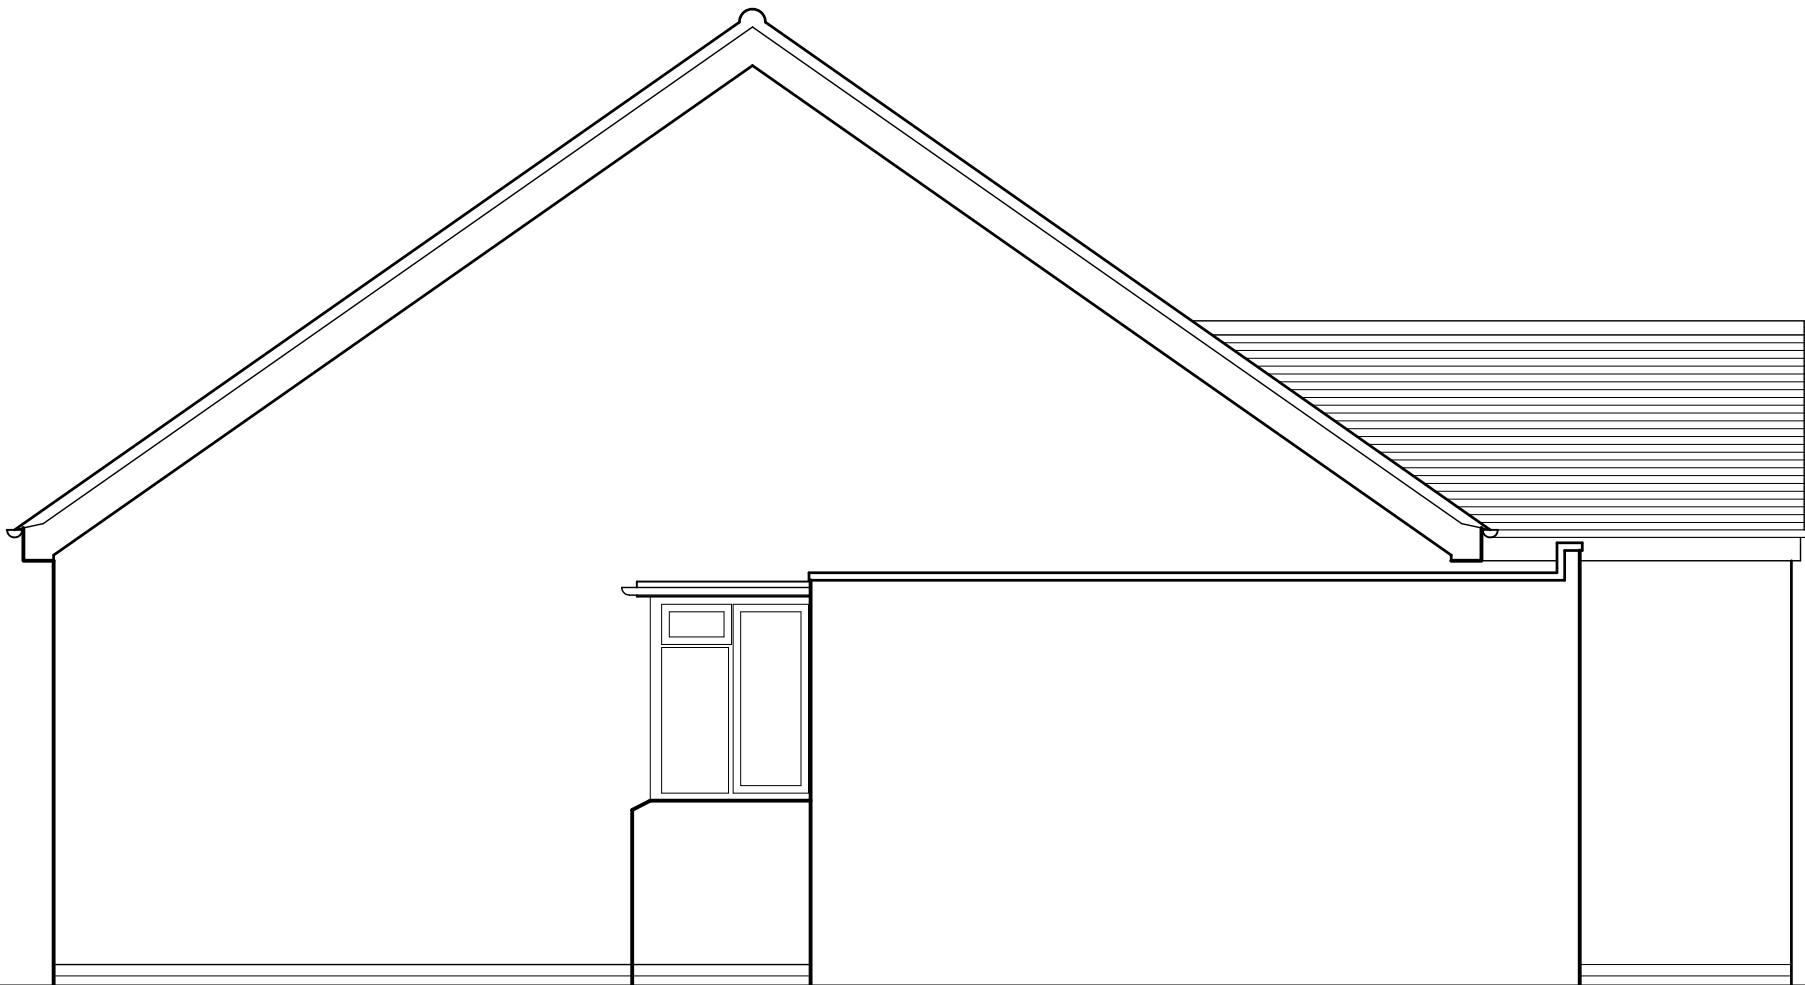


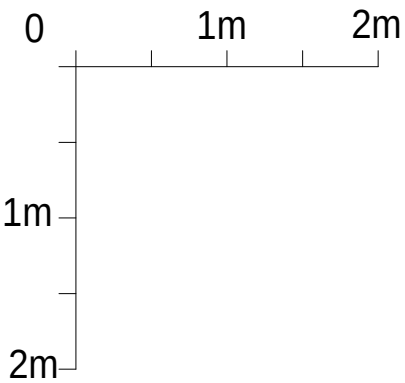

SIDE ELEVATION AS EXISTING

Rev.	Description	Date
■ andrew hills ■		
Architect . BSc Dip Arch (Hons) 20 Trafford Close Stevenage, Herts SG1 3RY Tel: 01438 361798 andrew.hills@ntlworld .com ■		
PROJECT	40 MINTON ROAD BOGNOR REGIS WEST SUSSEX PO22 7JN	
TITLE	SIDE ELEVATION AS EXISTING	
DATE MAY 18	SCALE A3 = 1:50	DRAWN AH
PROJ NO. 114	DRG NO. 08	REVISION