
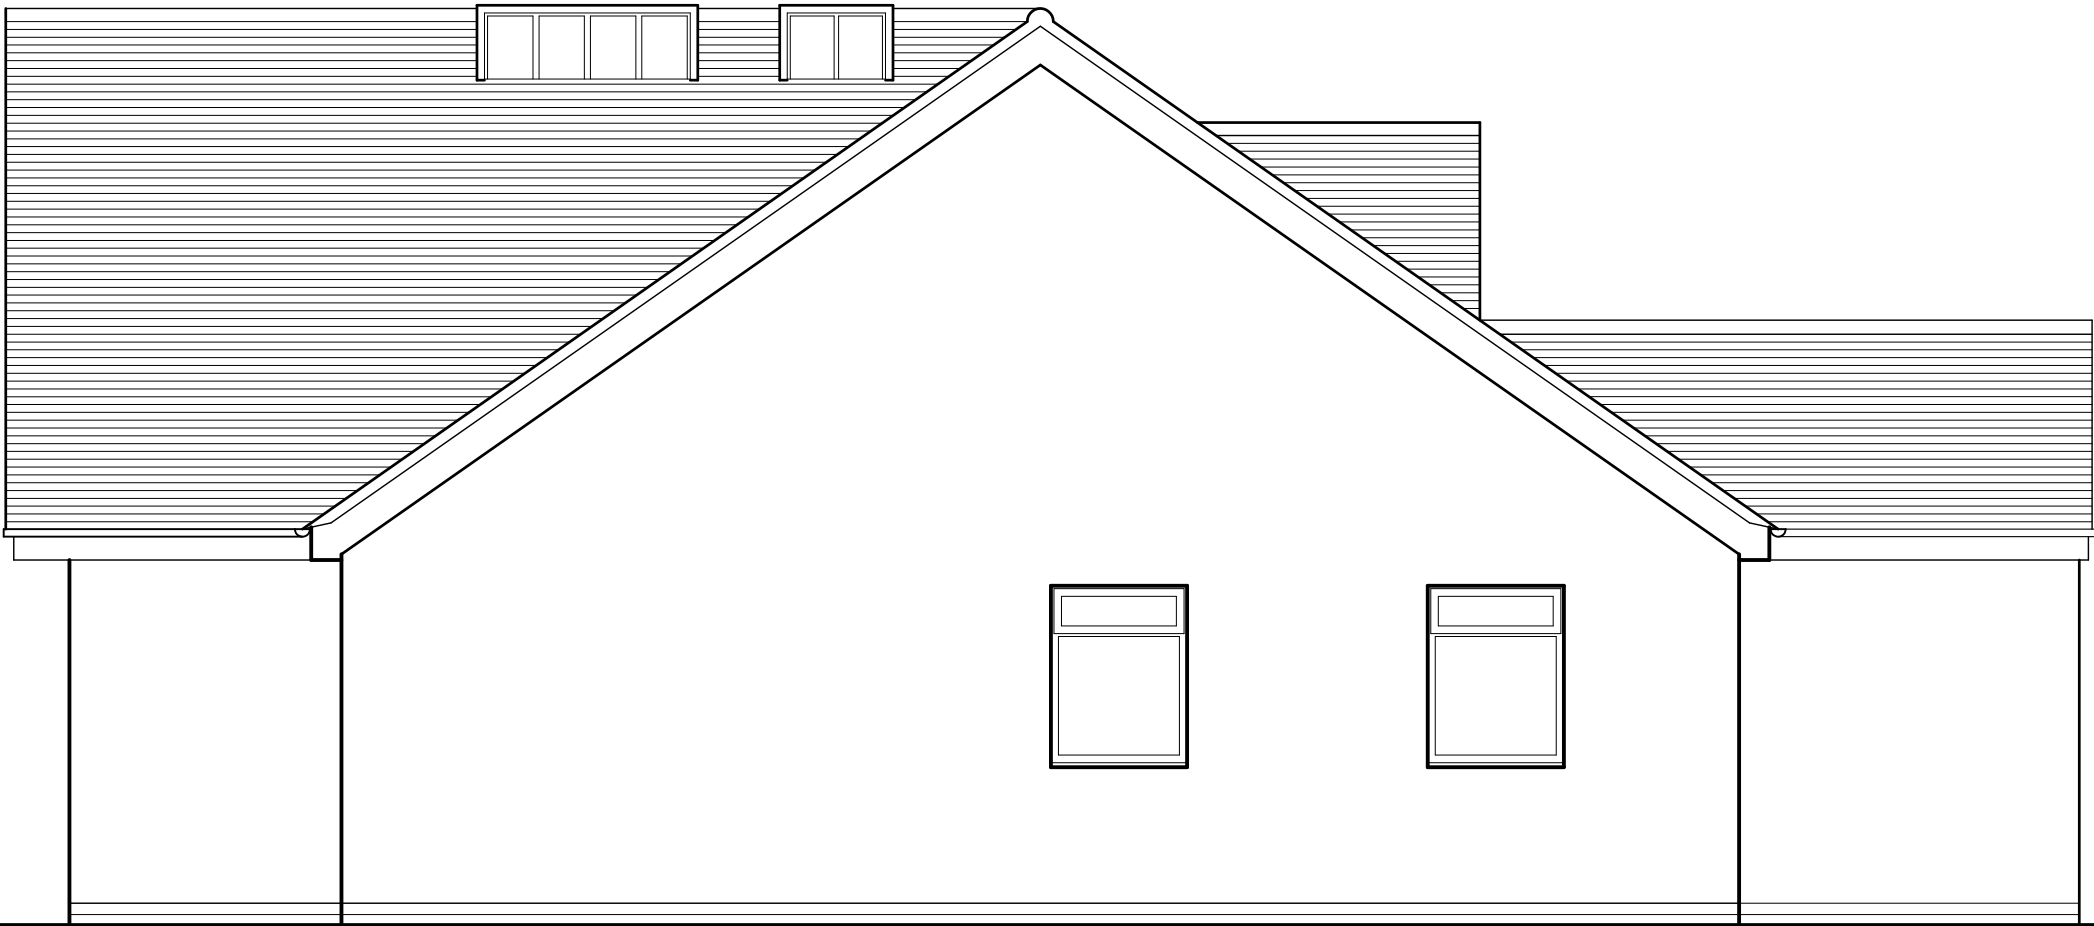


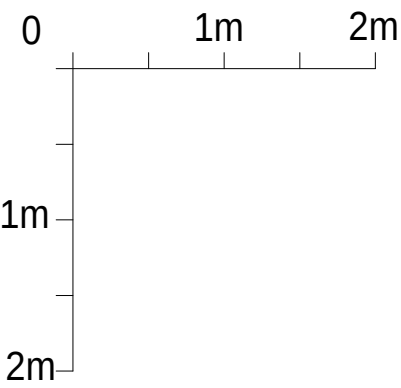

MATERIALS:  
ROOF: TILE TO MATCH EXISTING  
DORMER: TILED ROOF TO MATCH EXISTING WITH GLAZED FRONT  
ROOF WINDOWS: RIDGE GLAZED SECTIONS  
WALLS: RENDERED BRICK TO MATCH EXISTING  
WINDOWS: UPVC TO MATCH EXISTING  
DOORS & SCREENS: GLAZED IN POWDER COATED ALUMINIUM FRAMES

SIDE ELEVATION AS PROPOSED

| Rev. | Description | Date |
|------|-------------|------|
|------|-------------|------|

■ andrew hills ■

Architect . BSc Dip Arch (Hons)  
20 Trafford Close  
Stevenage, Herts  
SG1 3RY

Tel: 01438 361798

andrew.hills@ntlworld .com



PROJECT 40 MINTON ROAD  
BOGNOR REGIS  
WEST SUSSEX  
PO22 7JN

TITLE SIDE ELEVATION  
AS PROPOSED

| DATE   | SCALE     | DRAWN |
|--------|-----------|-------|
| MAY 18 | A3 = 1:50 | AH    |

| PROJ NO. | DRG NO. | REVISION |
|----------|---------|----------|
| 114      | 15      |          |