




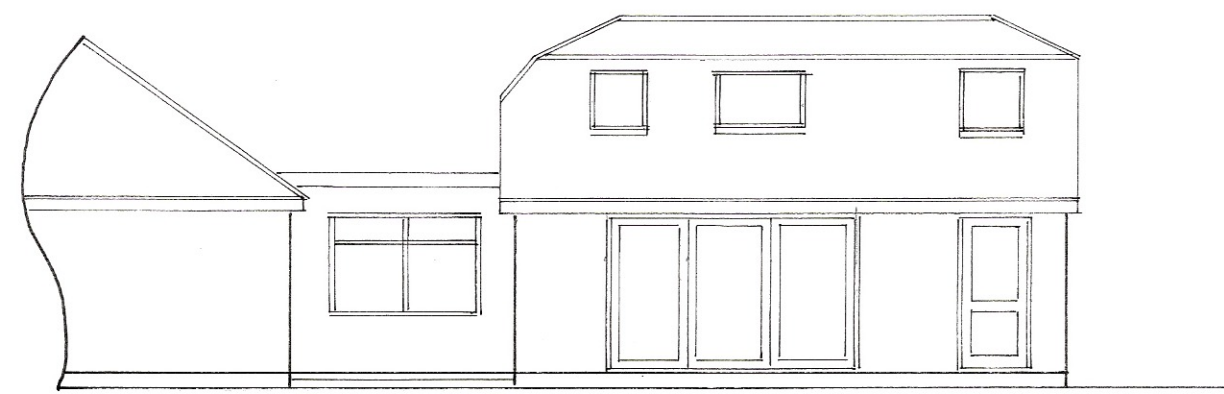

south
1 : 100

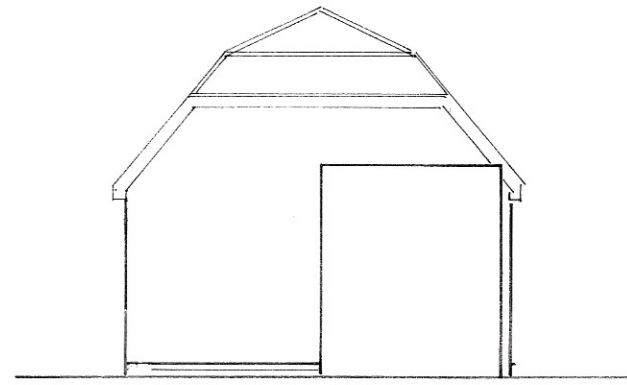

west

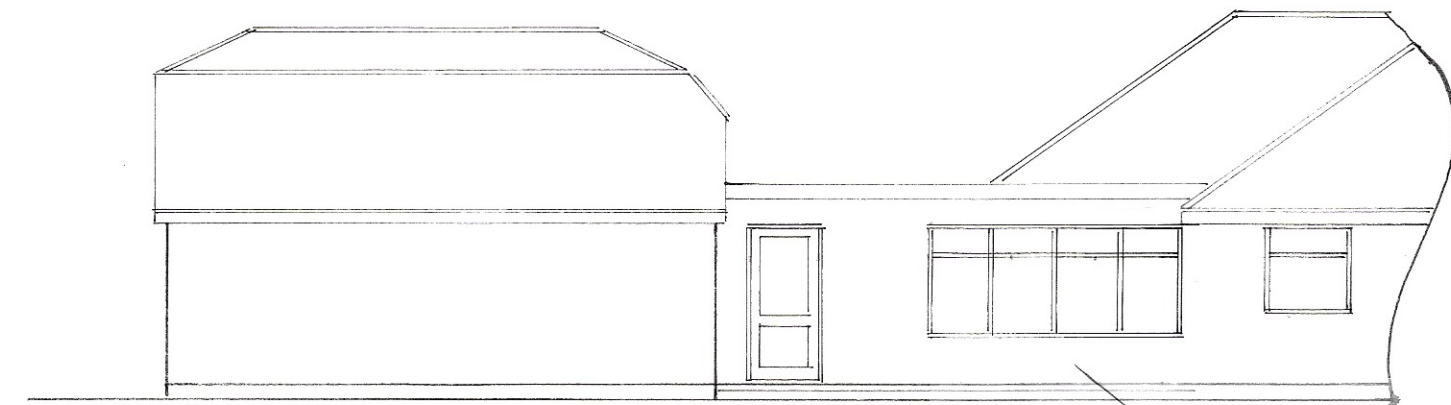

north

Render & colourwash to match existing.

Proposed

PROPOSED CONVERSION OF GARAGE WITH LINK EXTENSION AT 23, FIRST AVE., FELPHAM
FOR MRS. P. HARRIS

sheet 2 of 3

Bryan Butcher
Rainbow Cottage
Nyetimber Lane
Bognor Regis PO21 3JX
01243 266871
07973 233442
bryan.butcher@btinternet.com
www.bryanbutcher.com