

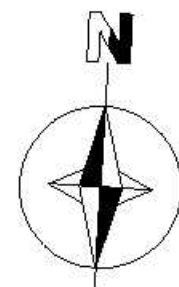
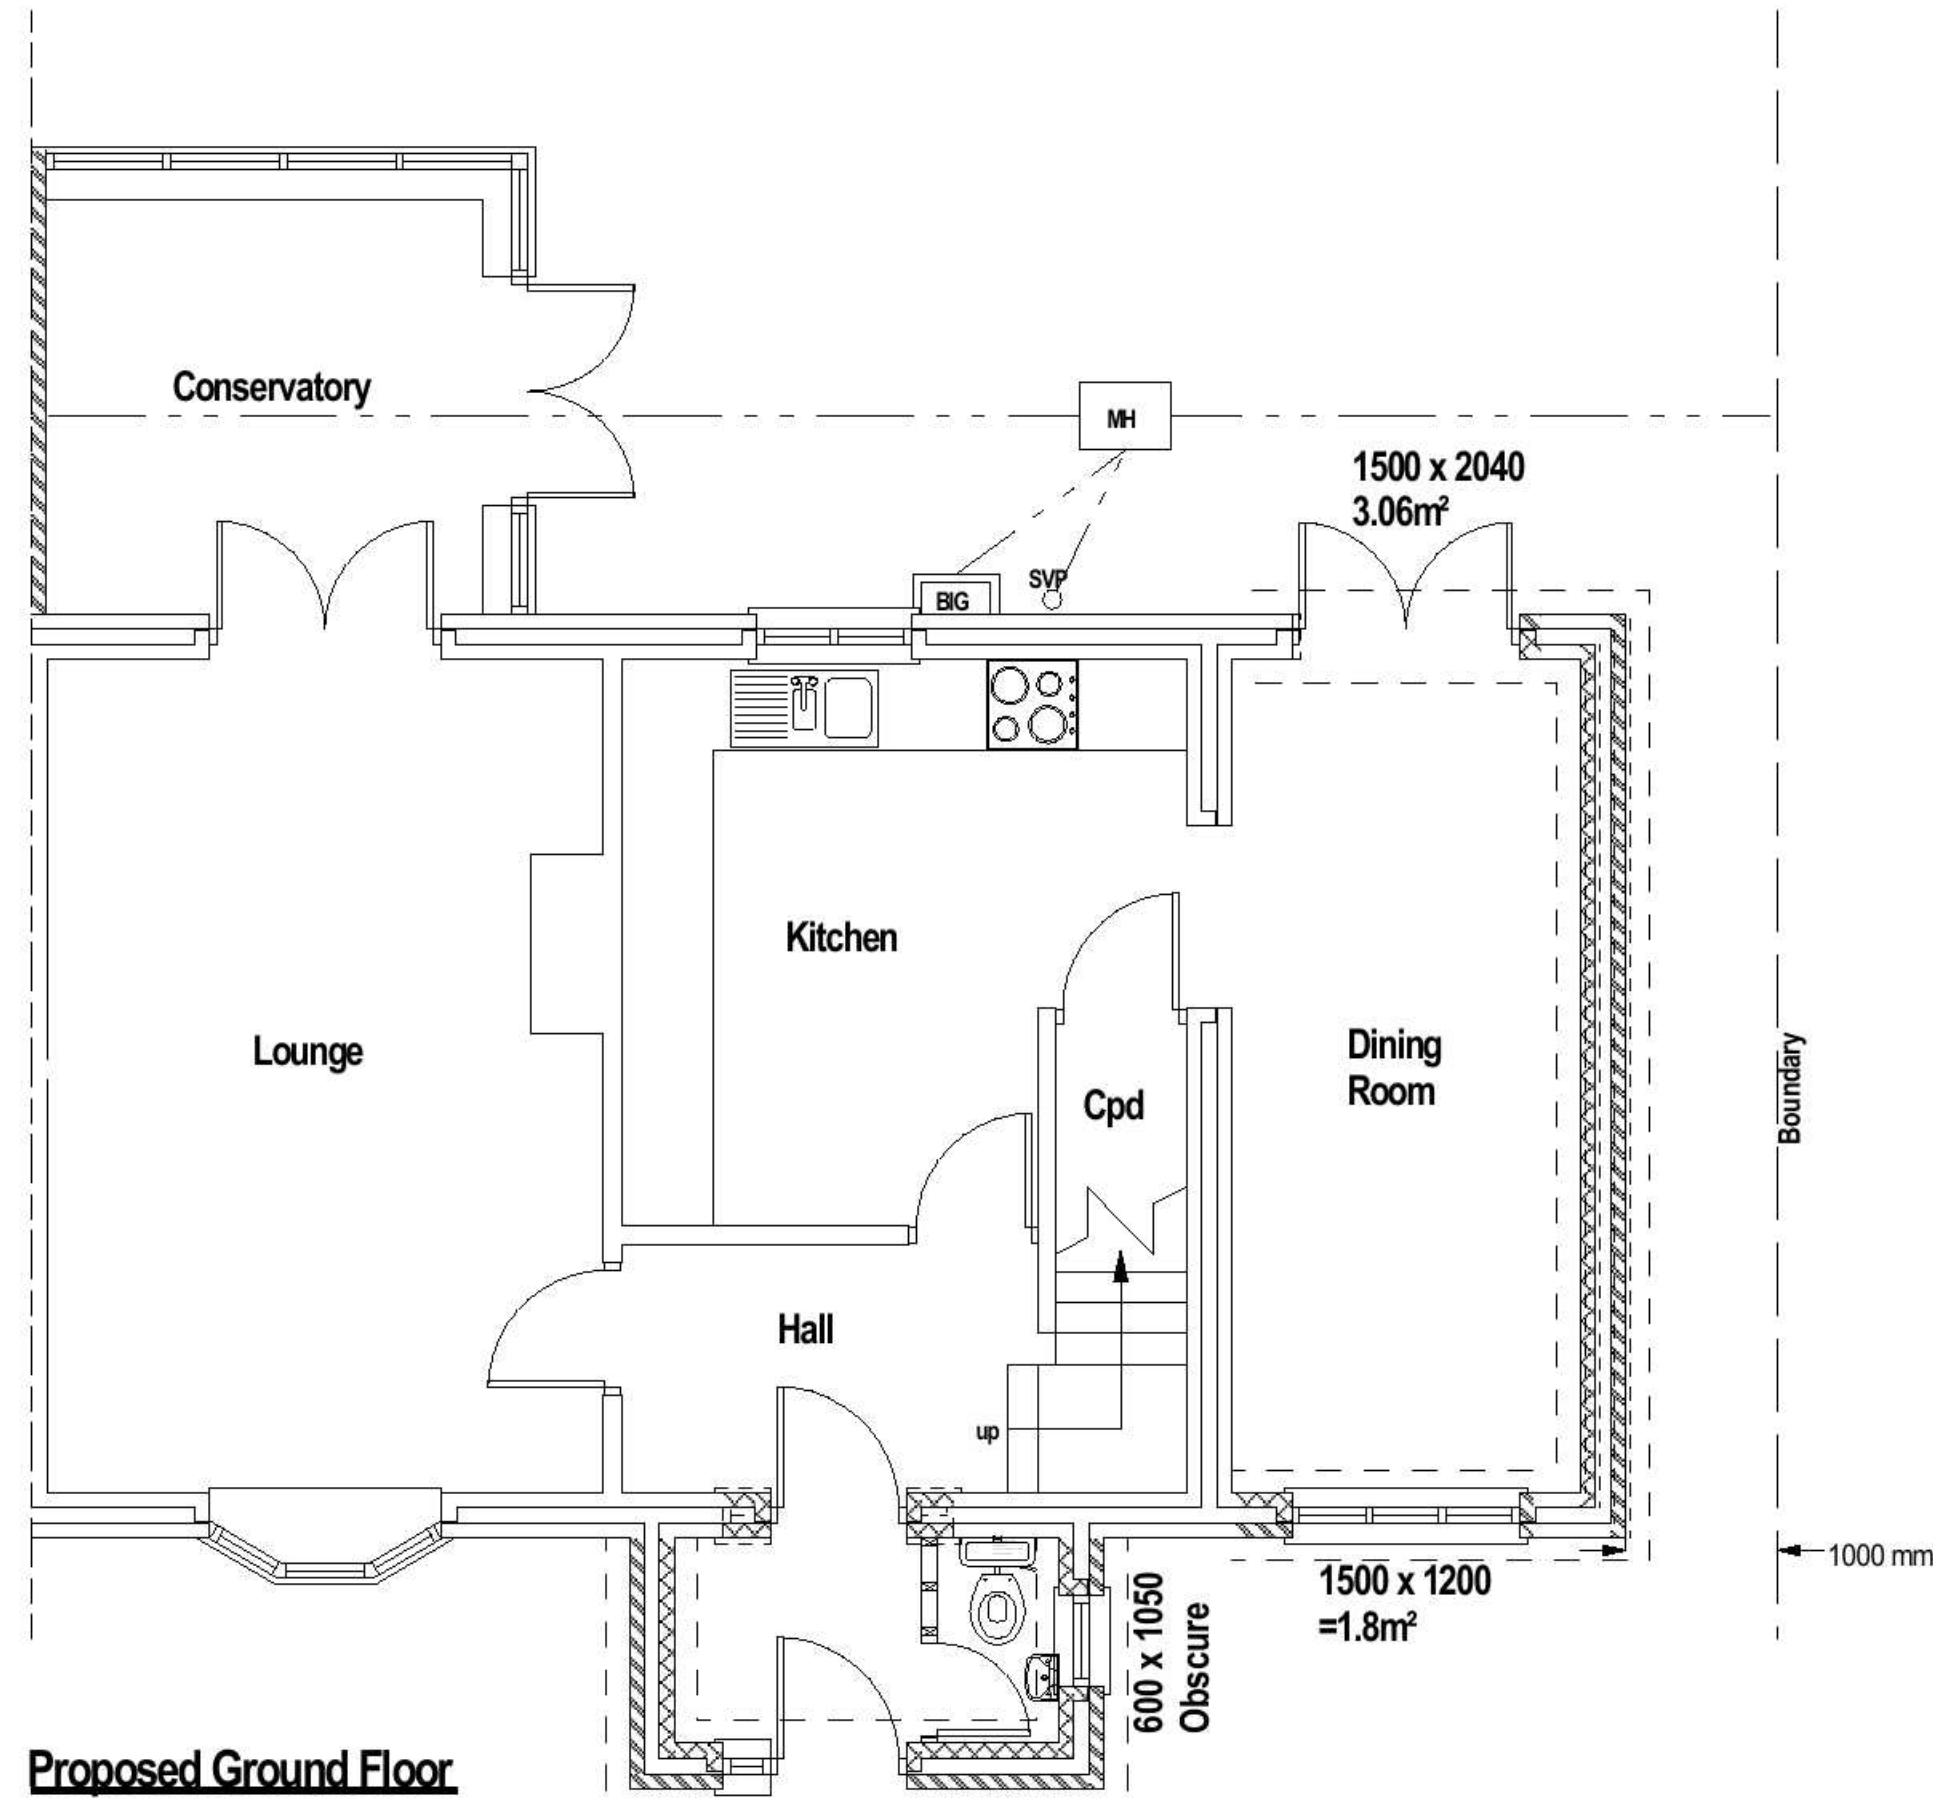


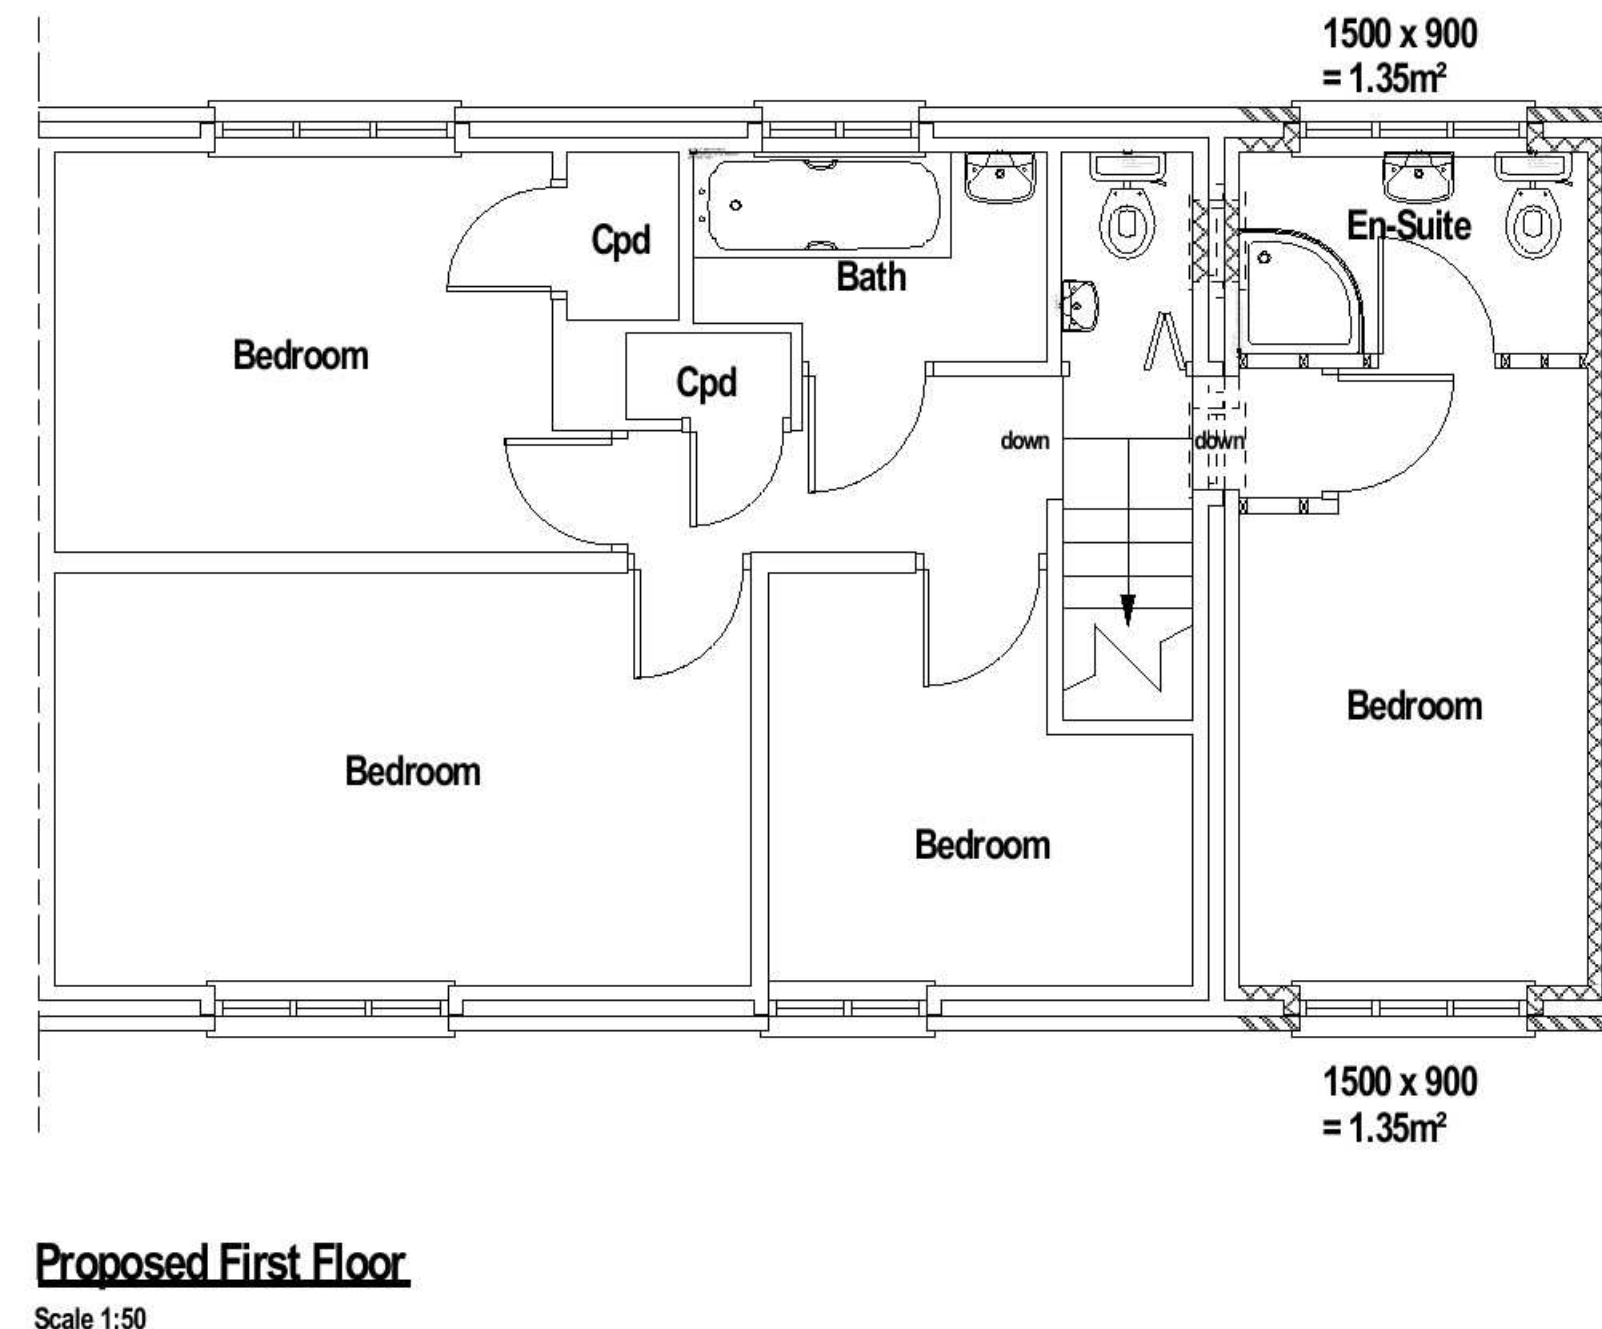

Notes:

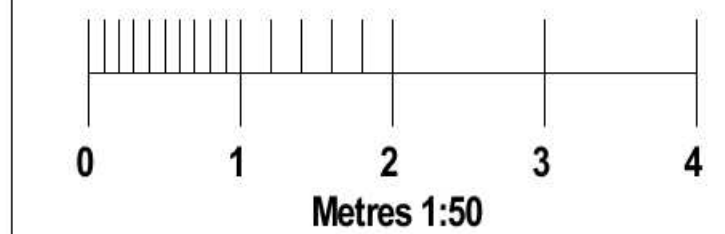

DRAWING TITLE:

Proposed Layout Plans & Elevations

© Copyright 2008

JOB TITLE:

Proposed Front Extension, Side
Extension & Conservatory
20 Pennyfields
Felpham
Bognor Regis
West Sussex
PO22 6BN

CLIENT:

Mrs M Ross
122b Limmer Lane
Sumerley Estate
Felpham
Bognor Regis
West Sussex
PO22 7LR



SCALE:
1:50, 1:100

DATE:
October 2008

DRG No.
01b

Rev No.

