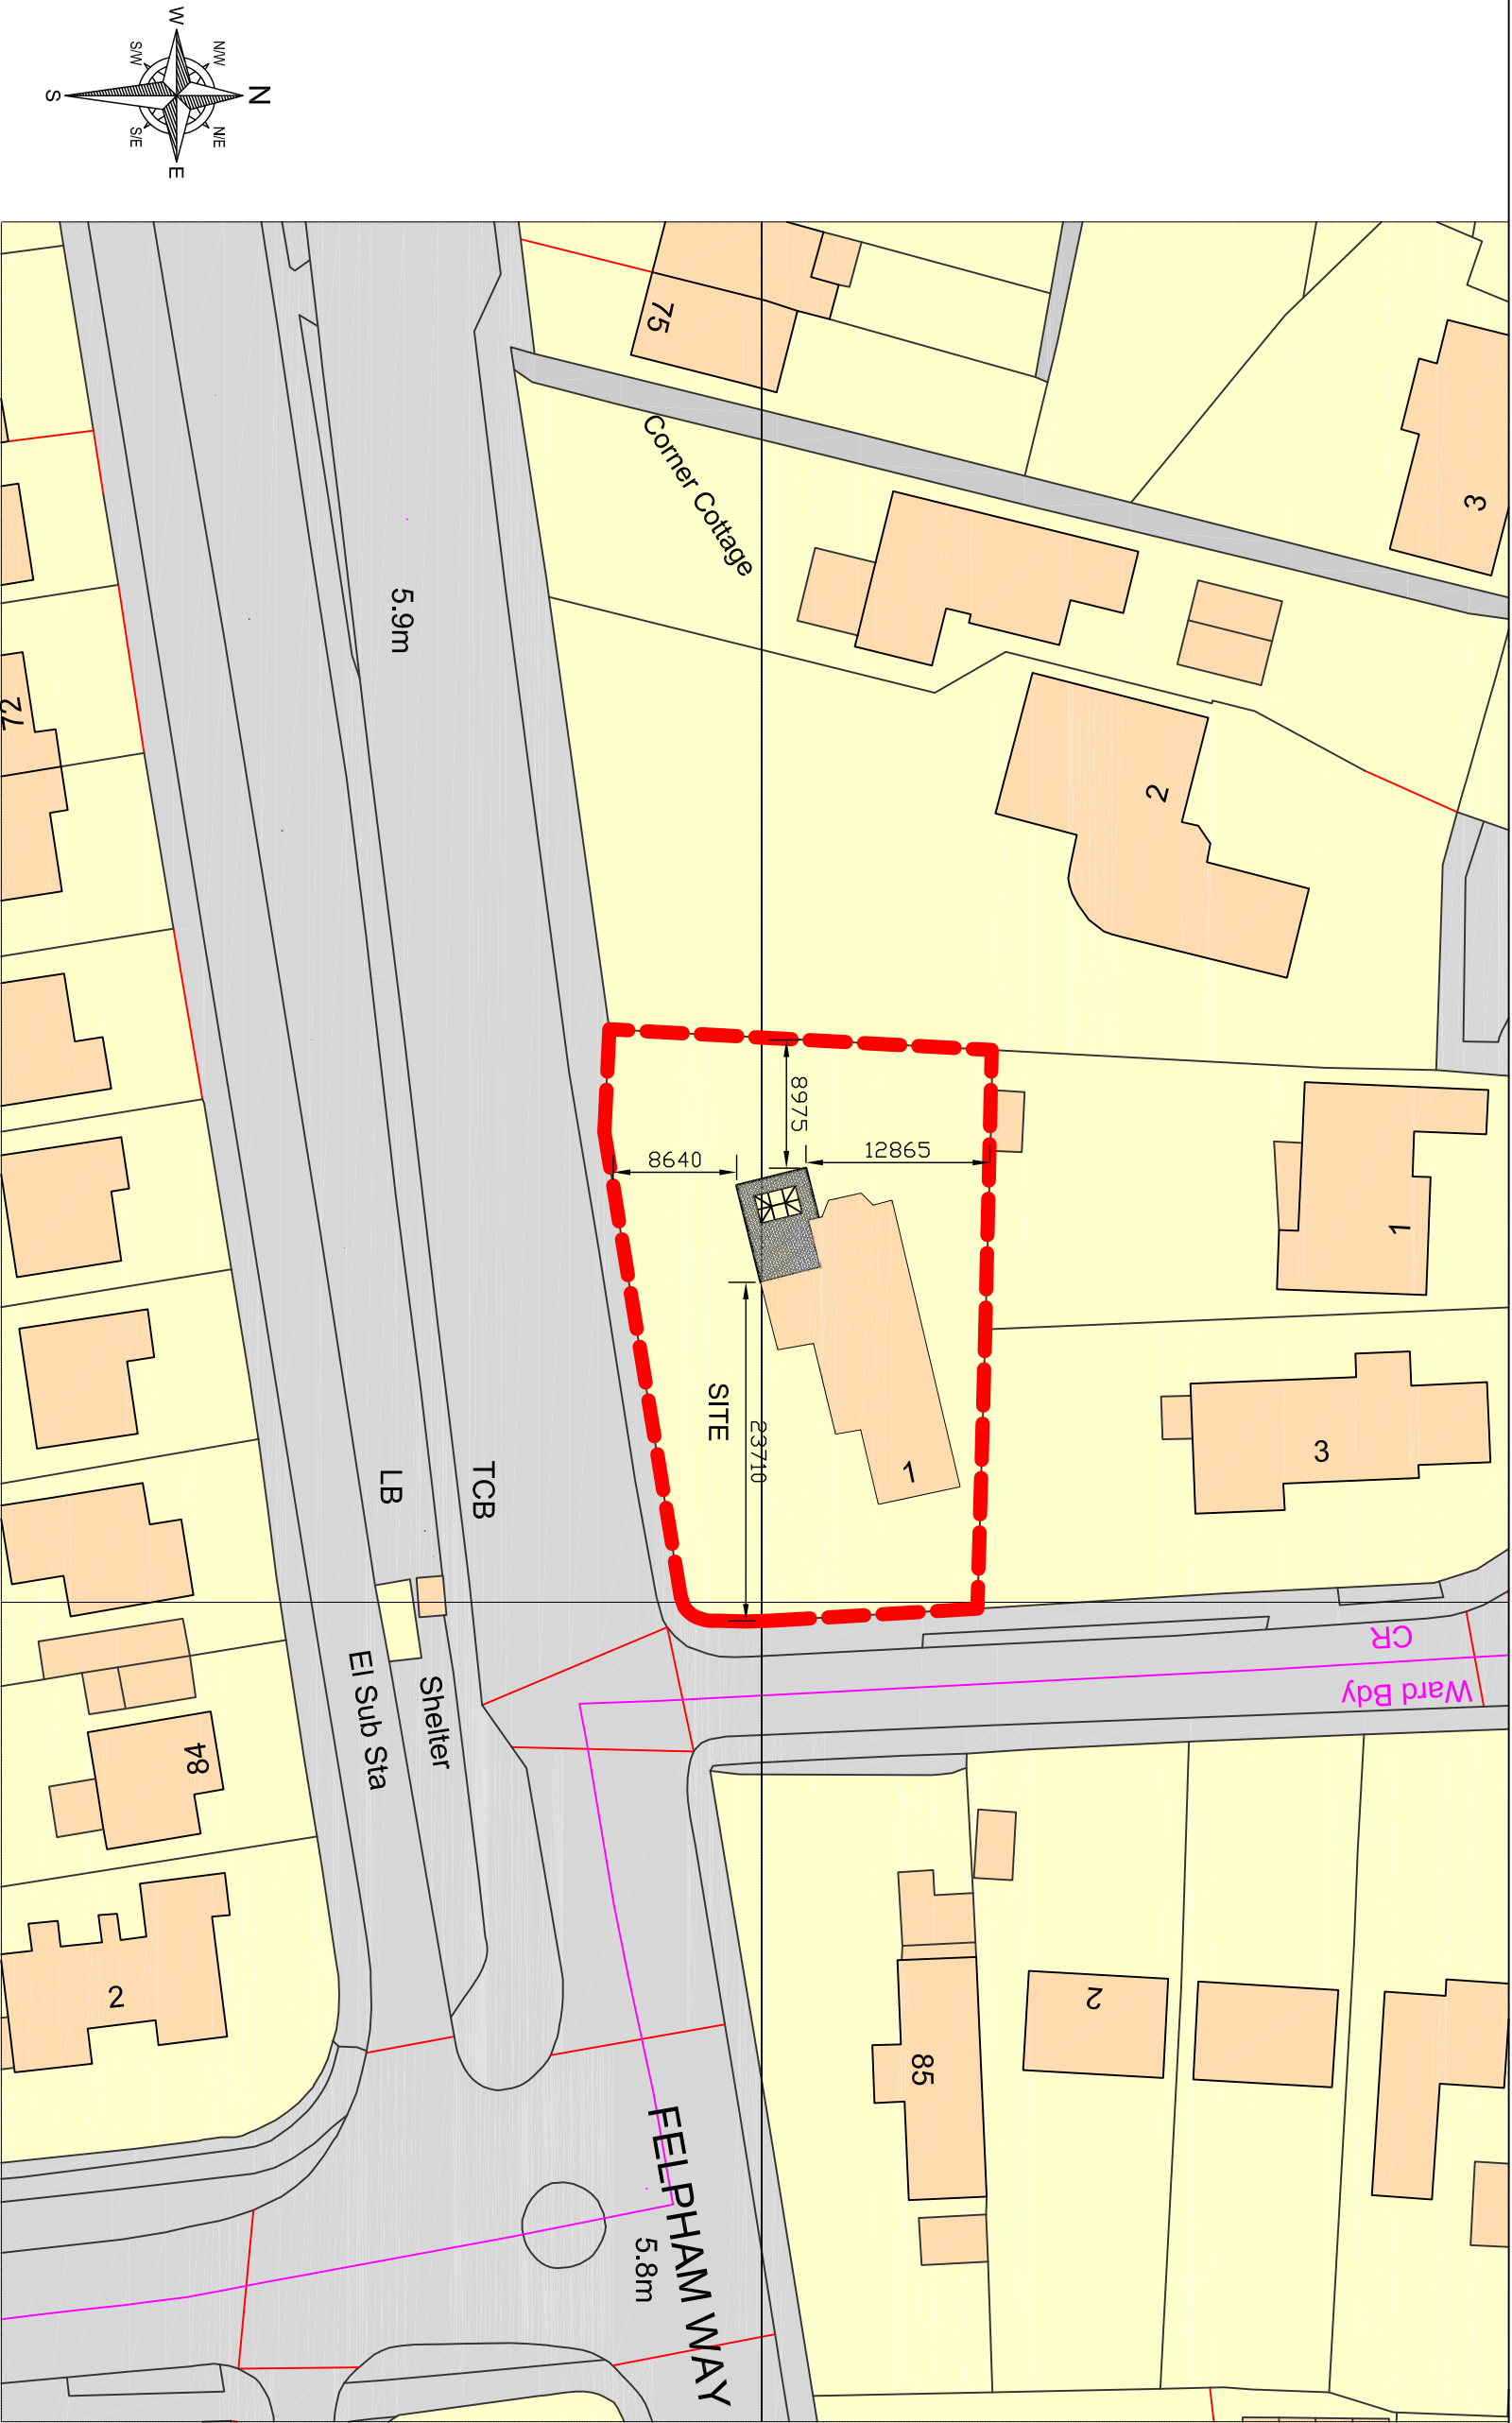


A
REV. | DATE | 14.10.13 | ADDED DIMENSIONS
NOTES: 1. DO NOT SCALE FROM THIS DRAWING. 2. ALL DIMENSIONS AND LEVELS TO BE CHECKED ON SITE BEFORE CARRYING OUT WORK.
3. ALL DISCREPANCIES TO BE REPORTED TO THE ARCHITECT BEFORE CARRYING OUT WORK. 4. READ WITH OTHER CONTRACT DOCUMENTS 5. IF IN DOUBT ASK
COPY RIGHT & OWNERSHIP OF THIS DRAWING AND THE DESIGN OF THE BUILDING SHOWN ON THIS DRAWING IS VESTED IN THE ARCHITECTS WHOSE PRIOR WRITTEN
CONSENT IS REQUIRED FOR ITS USE, REPRODUCTION OR FOR COPING TO ANY THIRD PARTY.

E-mail michael@admarchitects.co.uk
web site www.admarchitects.co.uk

PROJECT				CLIENT							
1 FIRS AVENUE, FELPHAM				MARY ROSS							
DRAWING TITLE				COMPUTER FILE NAME DWG.DWG							
BLOCK PLAN AS PROPOSED				ORIGINAL SIZE OF THIS DRAWING IS A3							
				DRAWING NUMBER							
DRAWN		CHECKED DATE		SCALE - AS SCALE RODS		PROJECT NUMBER		ACTUAL DRAWING NUMBER		REVISION	
BD		MB		SEPT '13 1:500		1454		03		A	
TRINITY, STRETTONING, CHICHESTER, WEST SUSSEX, PO18 0LA, UNITED KINGDOM.				TEL. 01243 771166							

© COPYRIGHT - ALL RIGHTS RESERVED