
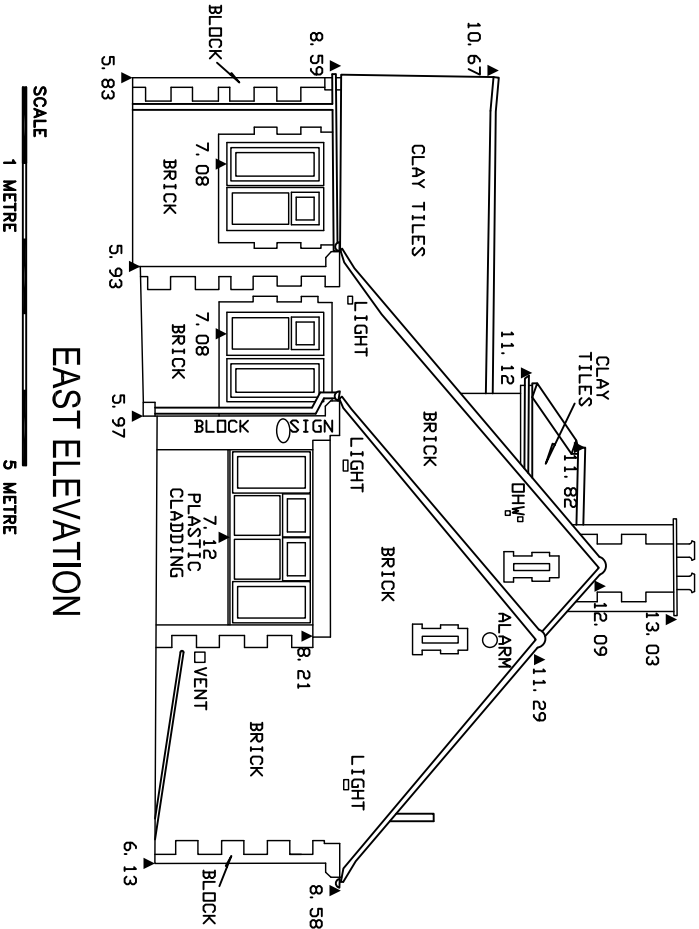


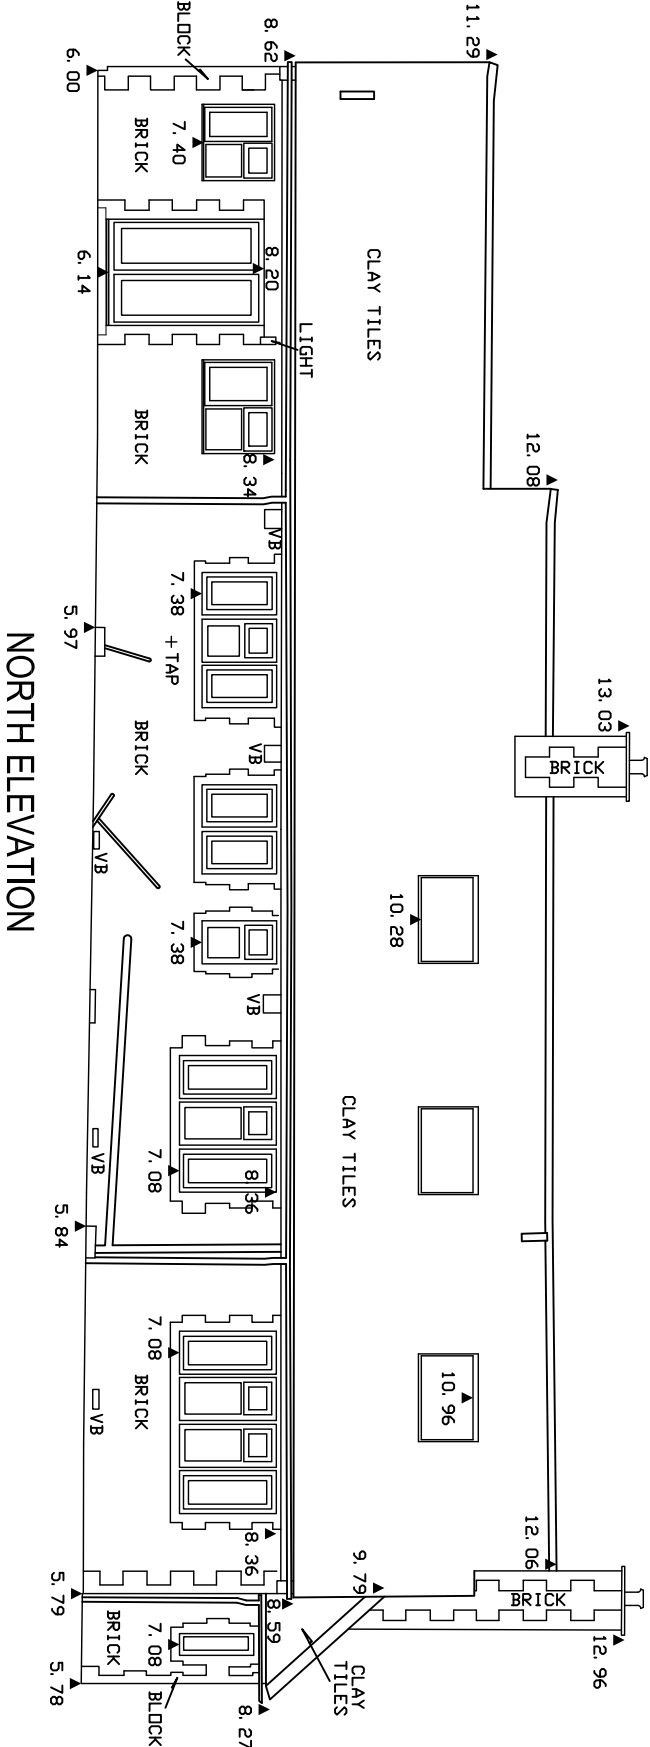

© COPYRIGHT - ALL RIGHTS RESERVED

PROJECT 1 FIRS AVENUE, FELPHAM			CLIENT MARY ROSS		
DRAWING TITLE ELEVATIONS AS EXISTING			COMPUTER FILE NAME DWG.DWG		
			ORIGINAL SIZE OF THIS DRAWING IS A3		
			DRAWING NUMBER		
DRAWN	CHECKED	DATE	SCALE - AS SCALE RODS		
BD	MB	JULY '13	1:100	PROJECT NUMBER 1454	ACTUAL DRAWING NUMBER 06
TRINITY, STRETTONINGTON, CHICHESTER, WEST SUSSEX, PO18 0LA, UNITED KINGDOM.			TEL. 01243 771166		

MANAGEMENT & DESIGN ARCHITECTS

ARUN DISTRICT COUNCIL FP/217/13/

REV. | DATE | REVISIONS

NOTES: 1. DO NOT SCALE FROM THIS DRAWING. 2. ALL DIMENSIONS AND LEVELS TO BE CHECKED ON SITE BEFORE CARRYING OUT WORK. 3. ALL DISCREPANCIES TO BE REPORTED TO THE ARCHITECT BEFORE CARRYING OUT WORK. 4. READ WITH OTHER CONTRACT DOCUMENTS 5. IF IN DOUBT ASK. COPY RIGHT & OWNERSHIP OF THIS DRAWING AND THE DESIGN OF THE BUILDING SHOWN ON THIS DRAWING IS VESTED IN THE ARCHITECTS WHOSE PRIOR WRITTEN CONSENT IS REQUIRED FOR ITS USE, REPRODUCTION OR FOR COPYING TO ANY THIRD PARTY.

E-mail michael@admarchitects.co.uk
web site www.admarchitects.co.uk