
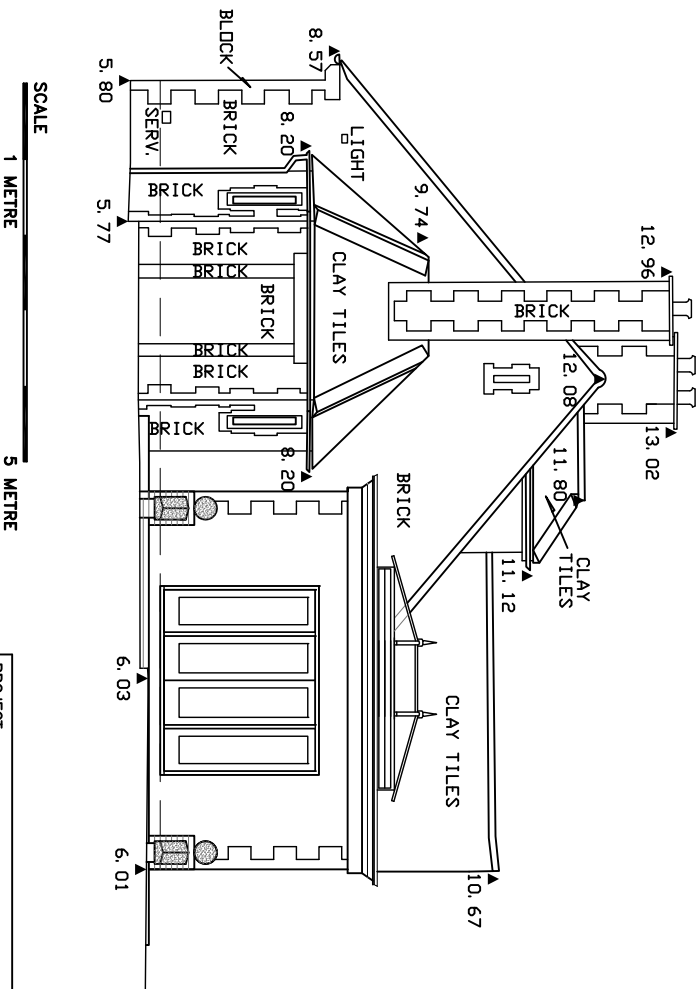


ORIGINAL SIZE OF THIS DRAWING IS A3

REV. DATE REVISIONS

NOTES: 1. DO NOT SCALE FROM THIS DRAWING. 2. ALL DIMENSIONS AND LEVELS TO BE CHECKED ON SITE BEFORE CARRYING OUT WORK. 3. ALL DISCREPANCIES TO BE REPORTED TO THE ARCHITECT BEFORE CARRYING OUT WORK. 4. READ WITH OTHER CONTRACT DOCUMENTS 5. IF IN DOUBT ASK. 6. COPY RIGHT & OWNERSHIP OF THIS DRAWING AND THE DESIGN OF THE BUILDING SHOWN ON THIS DRAWING IS VESTED IN THE ARCHITECTS WHOSE PRIOR WRITTEN CONSENT IS REQUIRED FOR ITS USE, REPRODUCTION OR FOR COPYING TO ANY THIRD PARTY.

E-mail michael@admarchitects.co.uk
web site www.admarchitects.co.uk

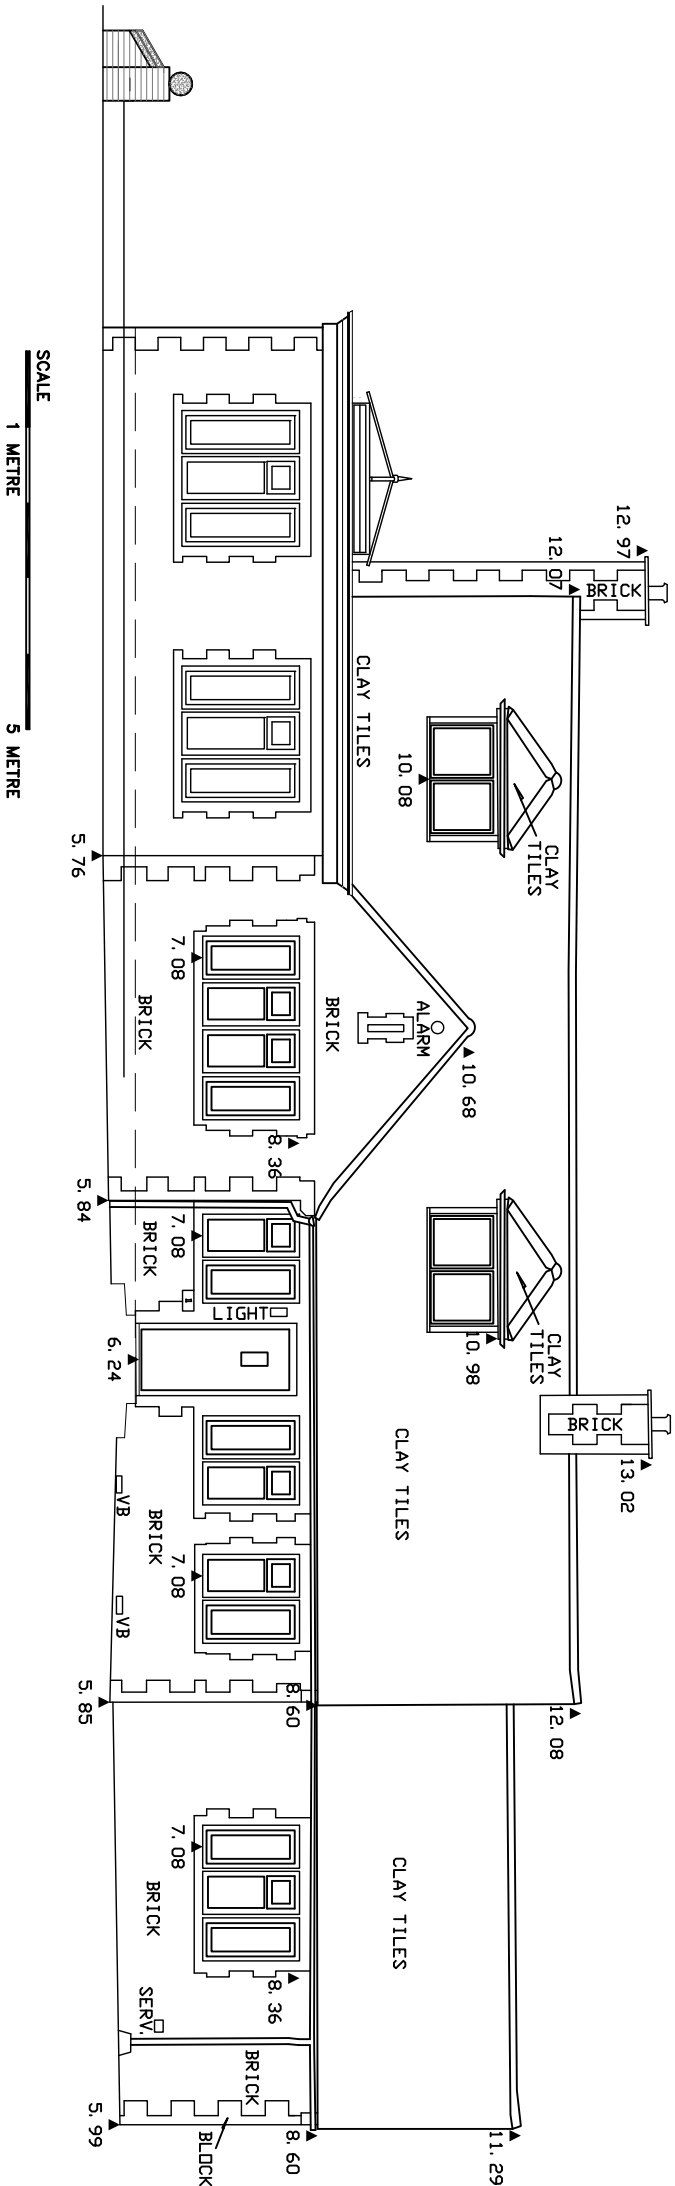

PROJECT				CLIENT				
1 FIRS AVENUE, FELPHAM				MARY ROSS				
DRAWING TITLE ELEVATIONS AS PROPOSED				COMPUTER FILE NAME		DWG.DWG		
				ORIGINAL SIZE OF THIS DRAWING IS A3				
				DRAWING NUMBER				
DRAWN	CHECKED	DATE	SCALE - AS SCALE		RODS	PROJECT NUMBER	ACTUAL DRAWING NUMBER	REVISION
BD	MB	JULY '13	1:100			1454	08	-
TRINITY, STREETTINGTON, CHICHESTER, WEST SUSSEX, PO18 0LA, UNITED KINGDOM.				TEL. 01243 771166				

© COPYRIGHT - ALL RIGHTS RESERVED

ARCHITECTS
DESIGN
&
MANAGEMENT