
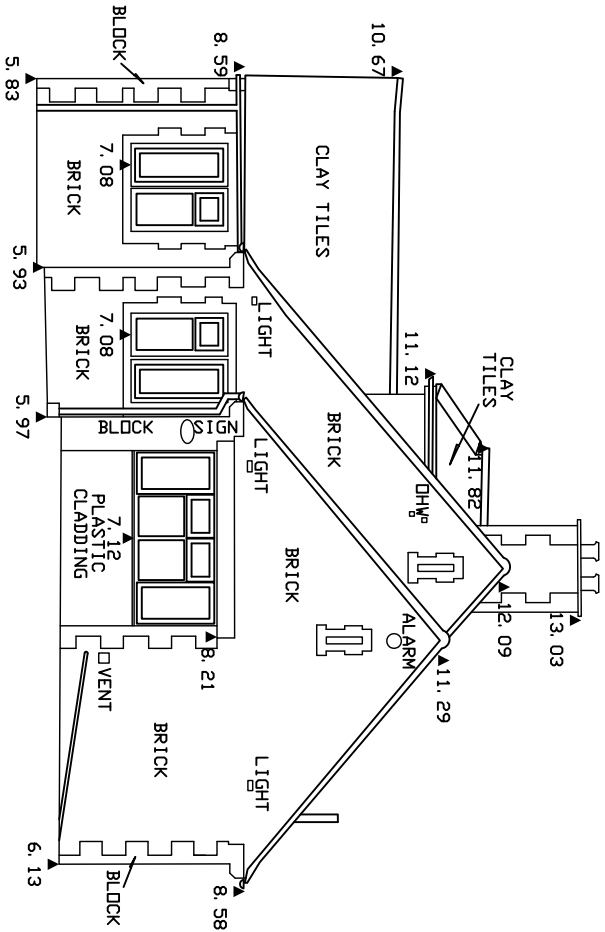


ORIGINAL SIZE OF THIS DRAWING IS A3

A REV.	06.12.13 DATE	Update elevation REVISIONS
-----------	------------------	-------------------------------

NOTES: 1. DO NOT SCALE FROM THIS DRAWING. 2. ALL DIMENSIONS AND LEVELS TO BE CHECKED ON SITE BEFORE CARRYING OUT WORK. 3. ALL DISCREPANCIES TO BE REPORTED TO THE ARCHITECT BEFORE CARRYING OUT WORK. 4. READ WITH OTHER CONTRACT DOCUMENTS 5. IF IN DOUBT ASK. COPY RIGHT & OWNERSHIP OF THIS DRAWING AND THE DESIGN OF THE BUILDING SHOWN ON THIS DRAWING IS VESTED IN THE ARCHITECTS WHOSE PRIOR WRITTEN CONSENT IS REQUIRED FOR ITS USE, REPRODUCTION OR FOR COPYING TO ANY THIRD PARTY.

E-mail michael@admarchitects.co.uk
web site www.admarchitects.co.uk

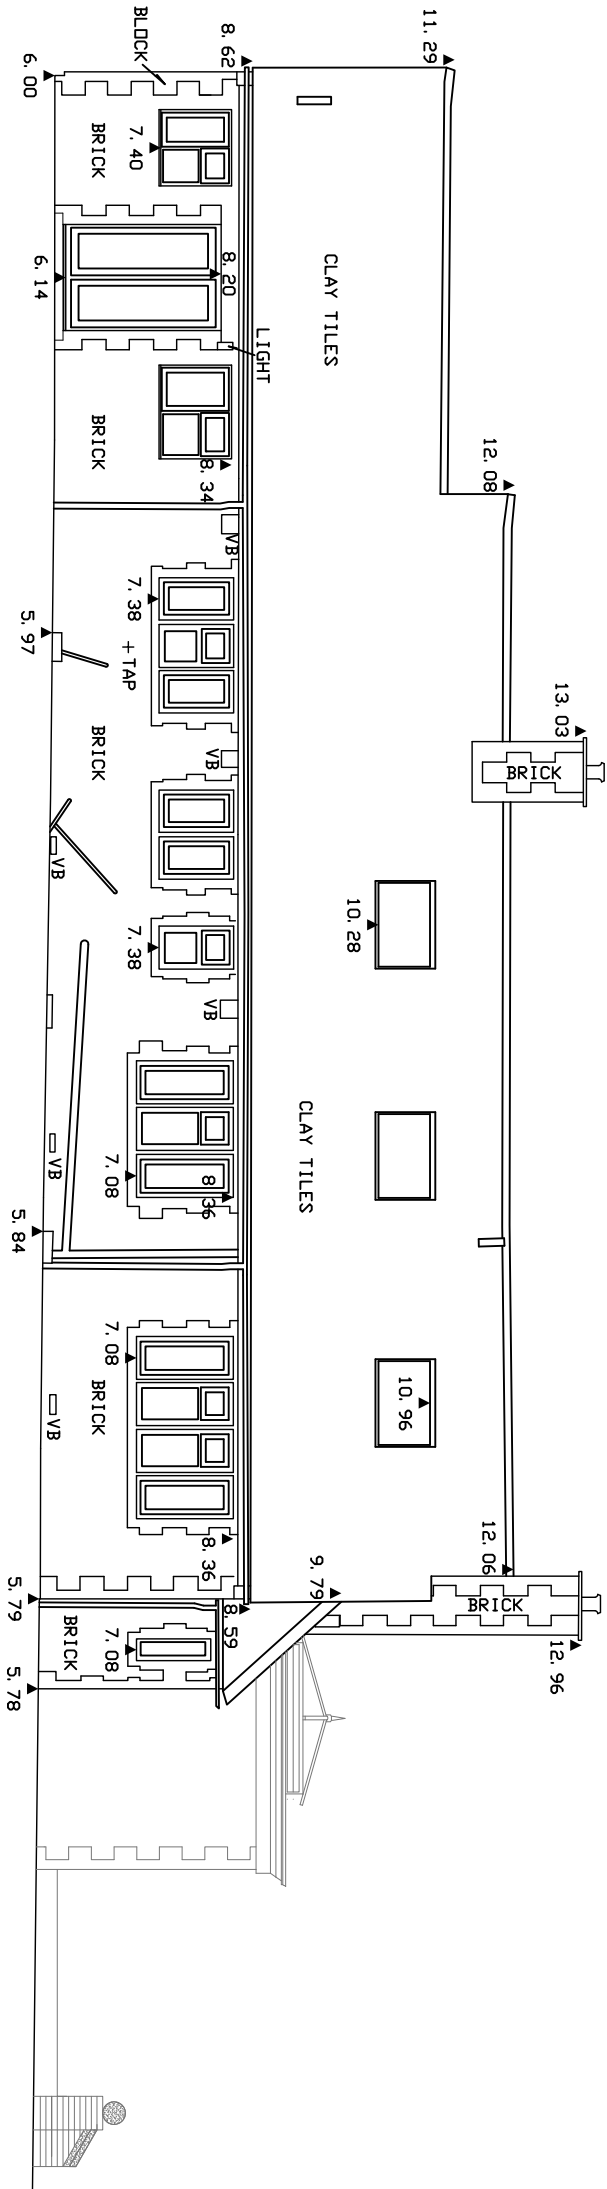

SCALE

1 METRE

5 METRE

PROJECT				CLIENT						
1 FIRS AVENUE, FELPHAM				MARY ROSS						
DRAWING TITLE ELEVATIONS AS PROPOSED				COMPUTER FILE NAME		DWG.DWG				
				ORIGINAL SIZE OF THIS DRAWING IS A3						
				DRAWING NUMBER						
				PROJECT NUMBER		ACTUAL DRAWING NUMBER		REVISION		
DRAWN	CHECKED	DATE	SCALE - AS SCALE RODS		PROJECT NUMBER		ACTUAL DRAWING NUMBER		REVISION	
BD	MB	JULY '13	1:100		1454		09		A	
TRINITY, STRETTLINGTON, CHICHESTER, WEST SUSSEX, PO18 0LA, UNITED KINGDOM.				TEL. 01243 771166						

© COPYRIGHT - ALL RIGHTS RESERVED

ARCHITECTS
&
DESIGN
MANAGEMENT