59 Downview Road, Felpham, Bognor Regis, West Sussex, PO22 8JA

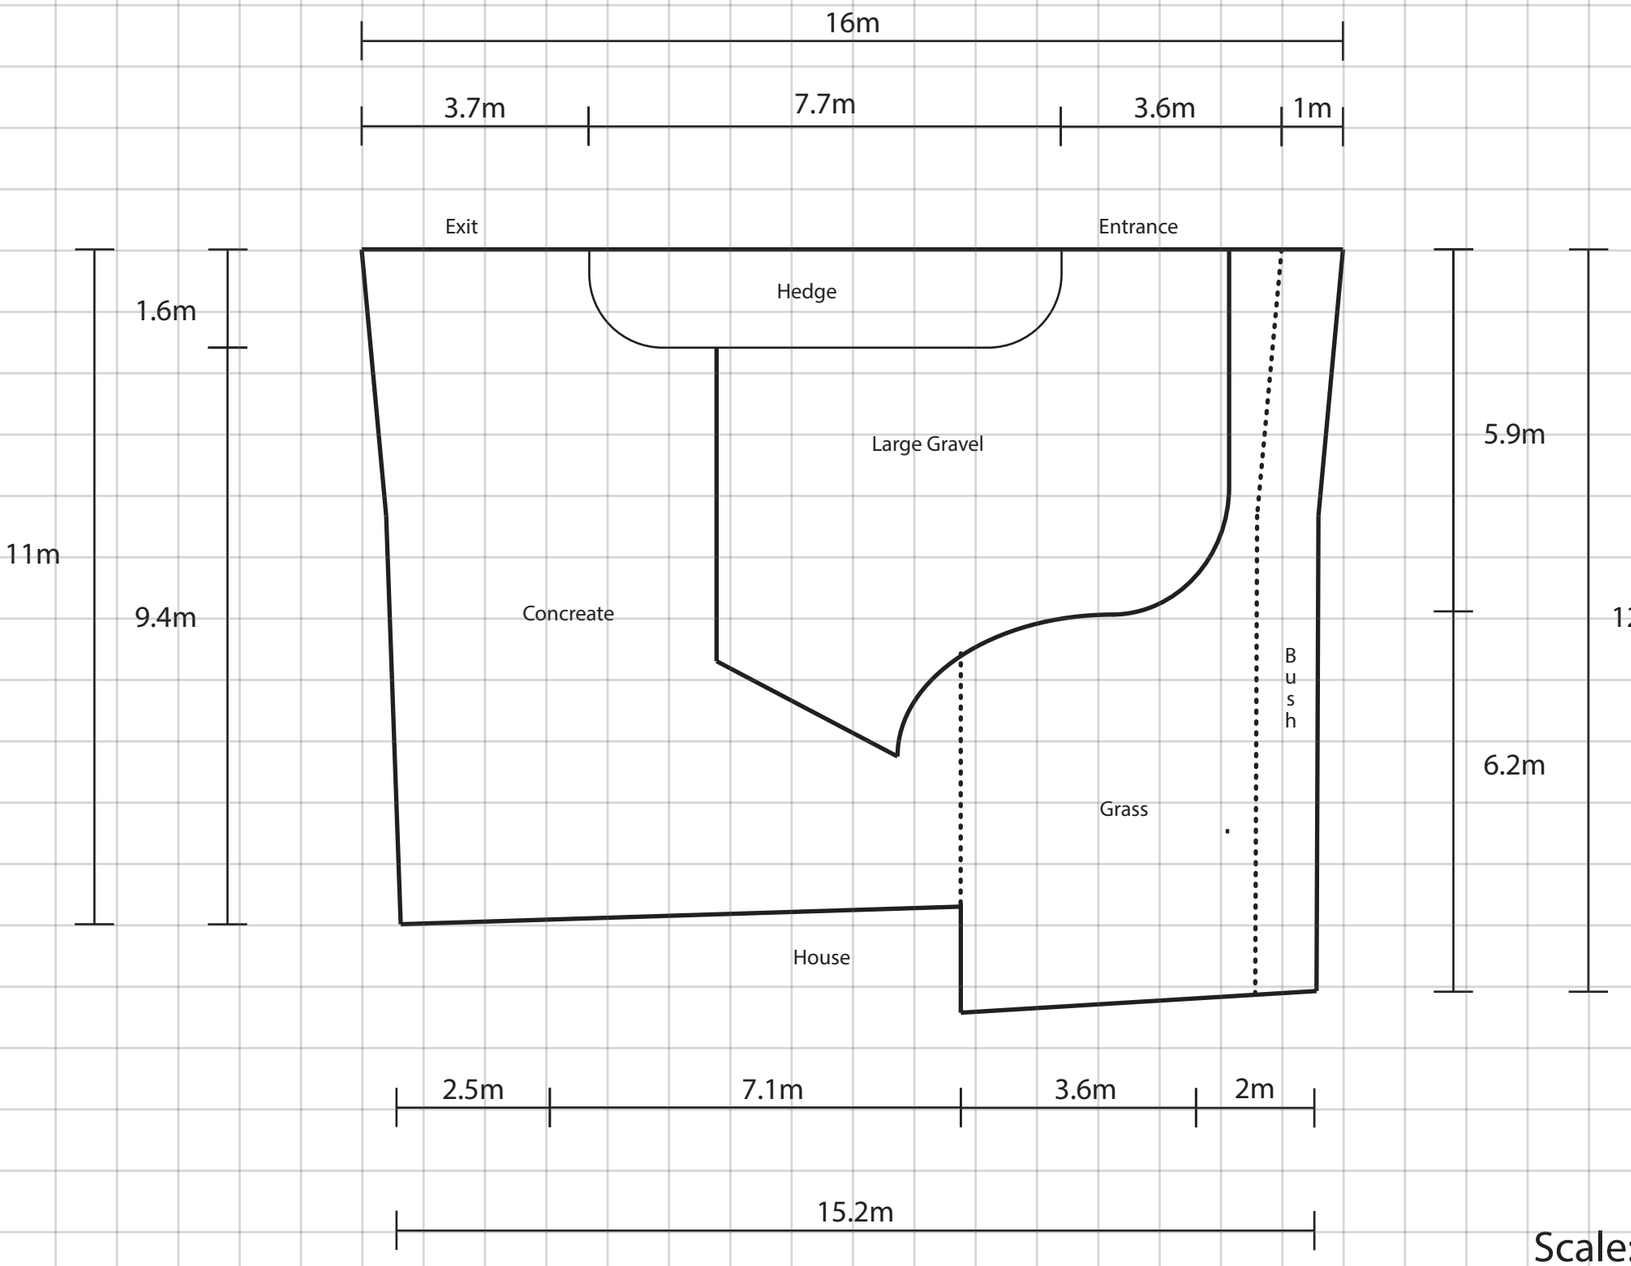

Scale: 1:100
Paper Size: A3 (42cm x 29.7)
Grids: 1cm

ARUN DISTRICT COUNCIL FP/217/15/PL