



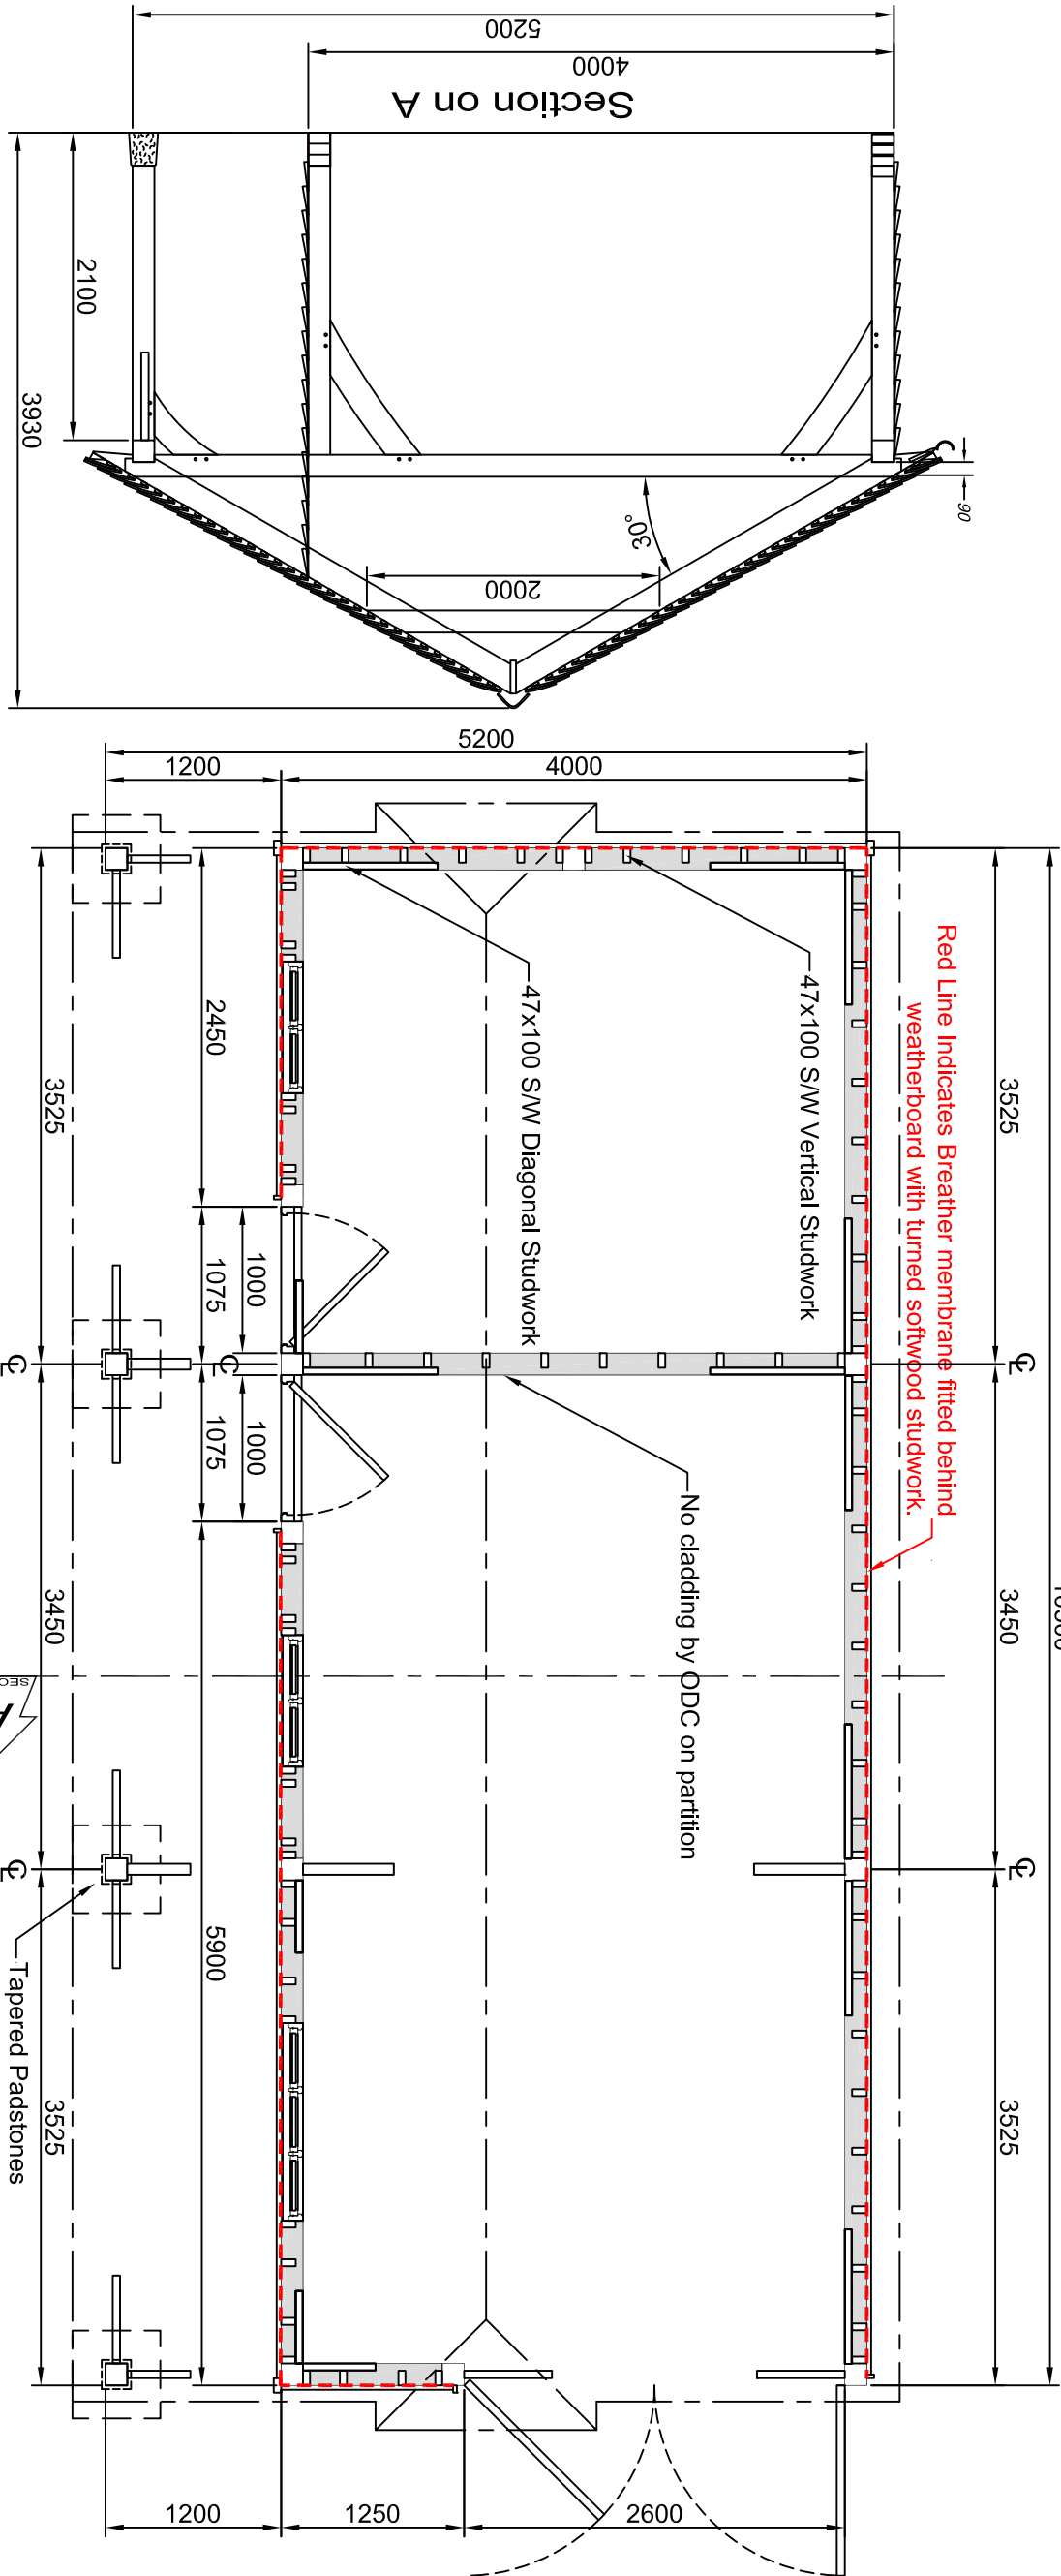

Notes:
Dimensions to be verified on site. Figured dimensions to take priority over those scaled from drawing.
Any areas indicated are for guidance only, no responsibility is take for their accuracy.

This drawing is the intellectual property of The Oak Designs Co Ltd. All Copyright and Design Rights are reserved / registered and the drawing is issued on the condition that it is not copied or reproduced, retained by or disclosed to any unauthorised person, either wholly or in part, without the written consent of the designers.

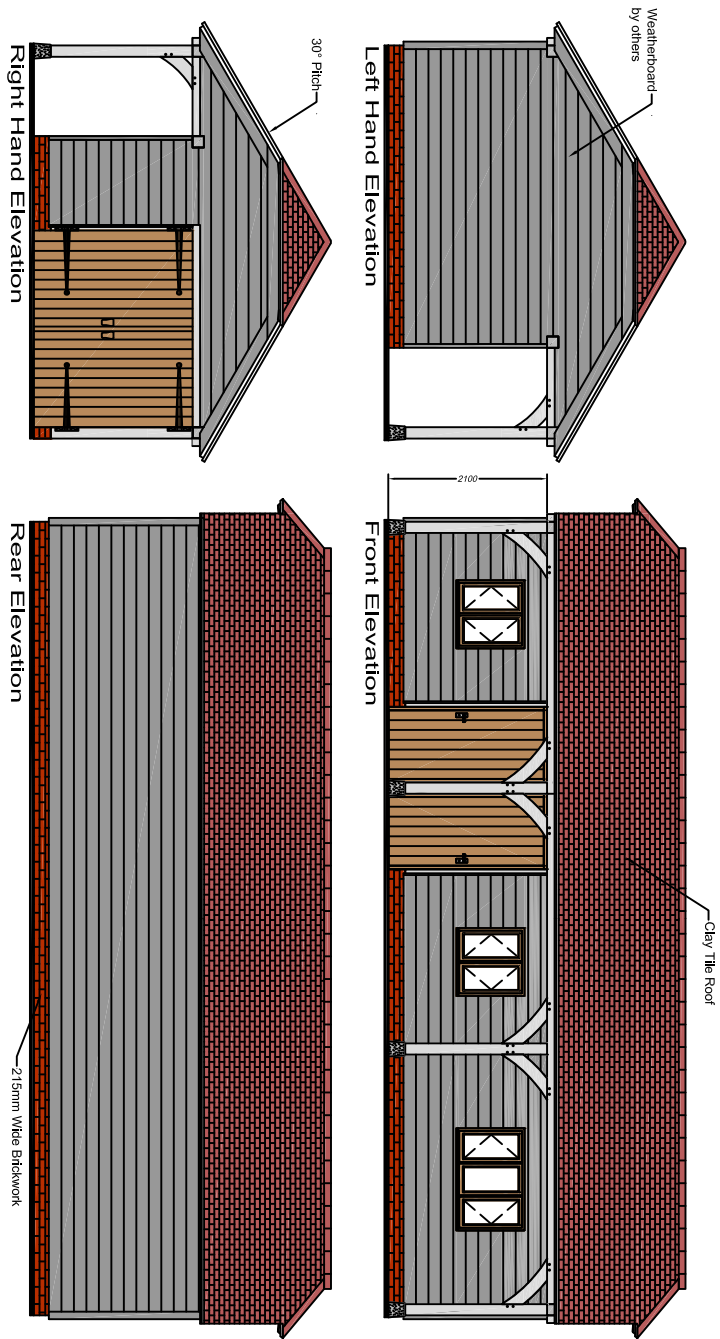

Scale/s (A3)	Date
1:50 / 1:100	09.03.2018
Drawn by	Checked by
CJT	
Co-ordinated by	Approved by
Client	
Nigel Baker	
Project	
Dummerdown The Ridgeway Felpham West Sussex PO22 7JQ	
Drawing Title	
3 Bay Oak Framed Garage Approval Drawing	
DRG NO:	REV
Baker N 01/01	