


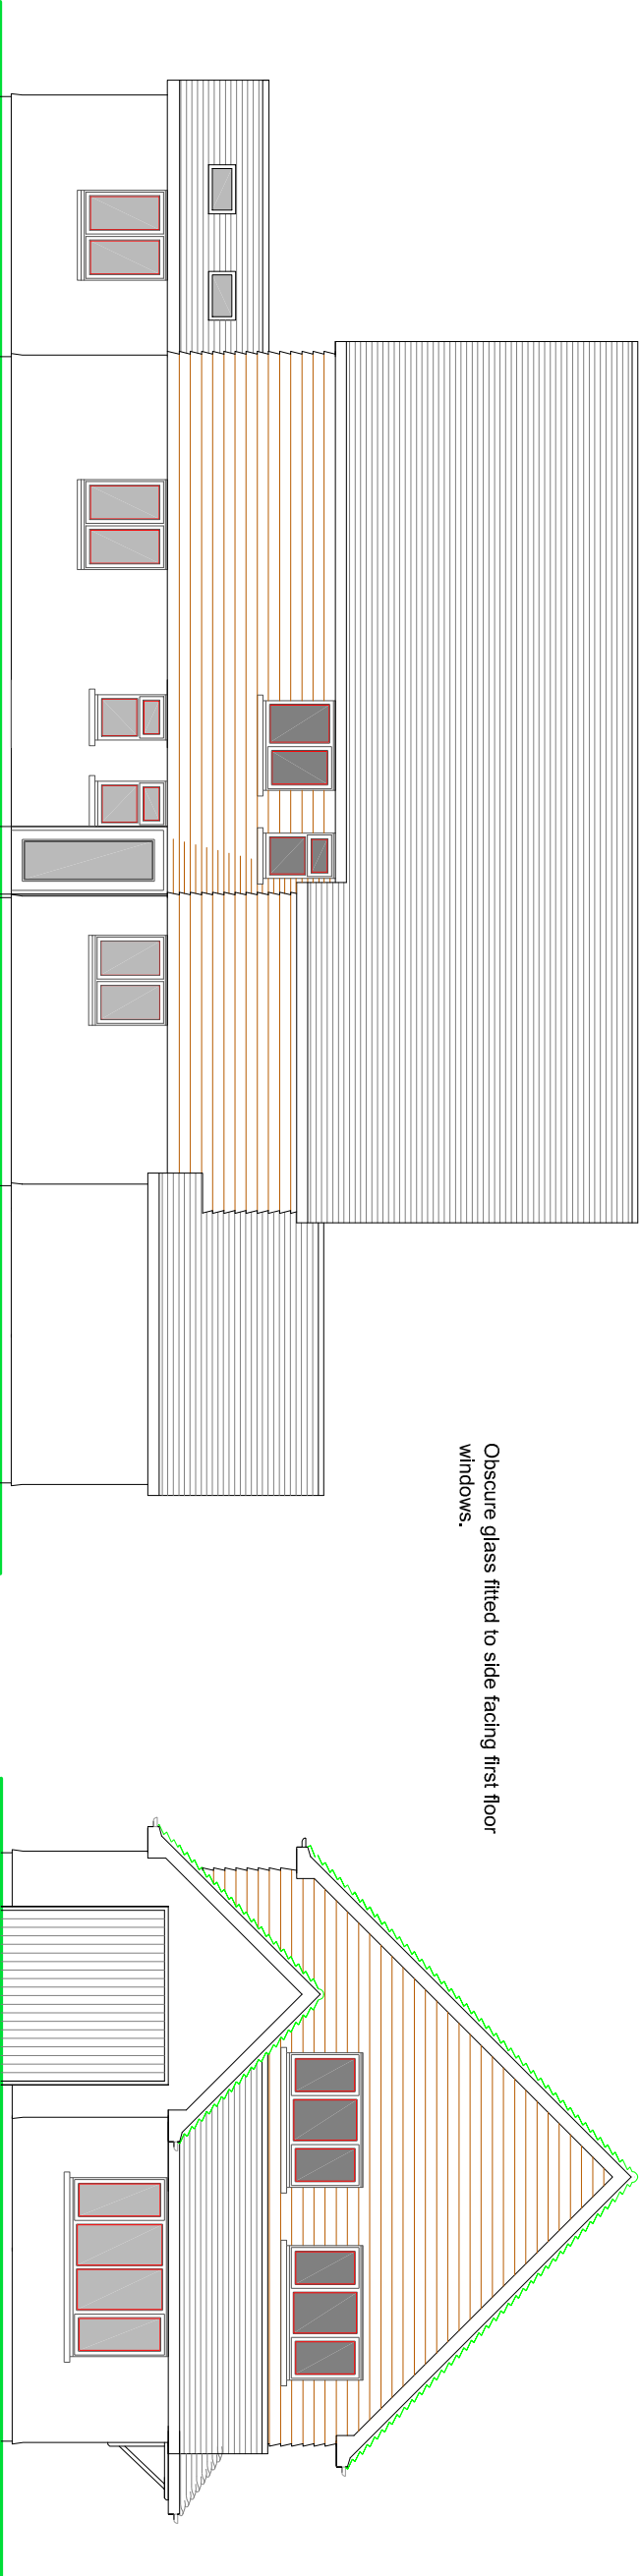

SIDE ELEVATION


FRONT ELEVATION

NOTES


ROOF - Plain grey clay Sandloft 20/20 interlocking tiles to pitched roof.

WALLS - Mixture of painted render and stained weatherboarding above. 'West Hoathly' bricks up to DPC.


WINDOWS/DOORS - Powder coated aluminium framed double glazed units.

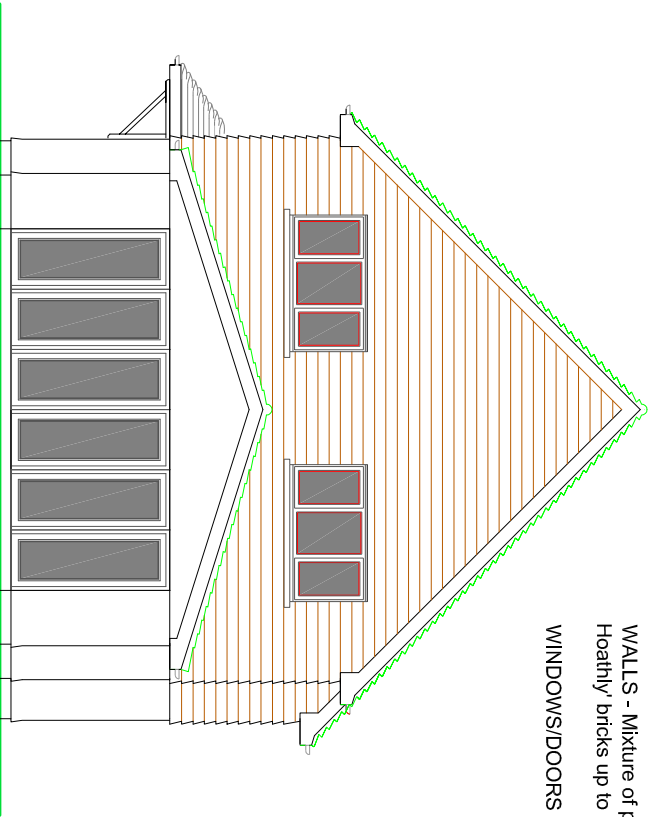

REAR ELEVATION

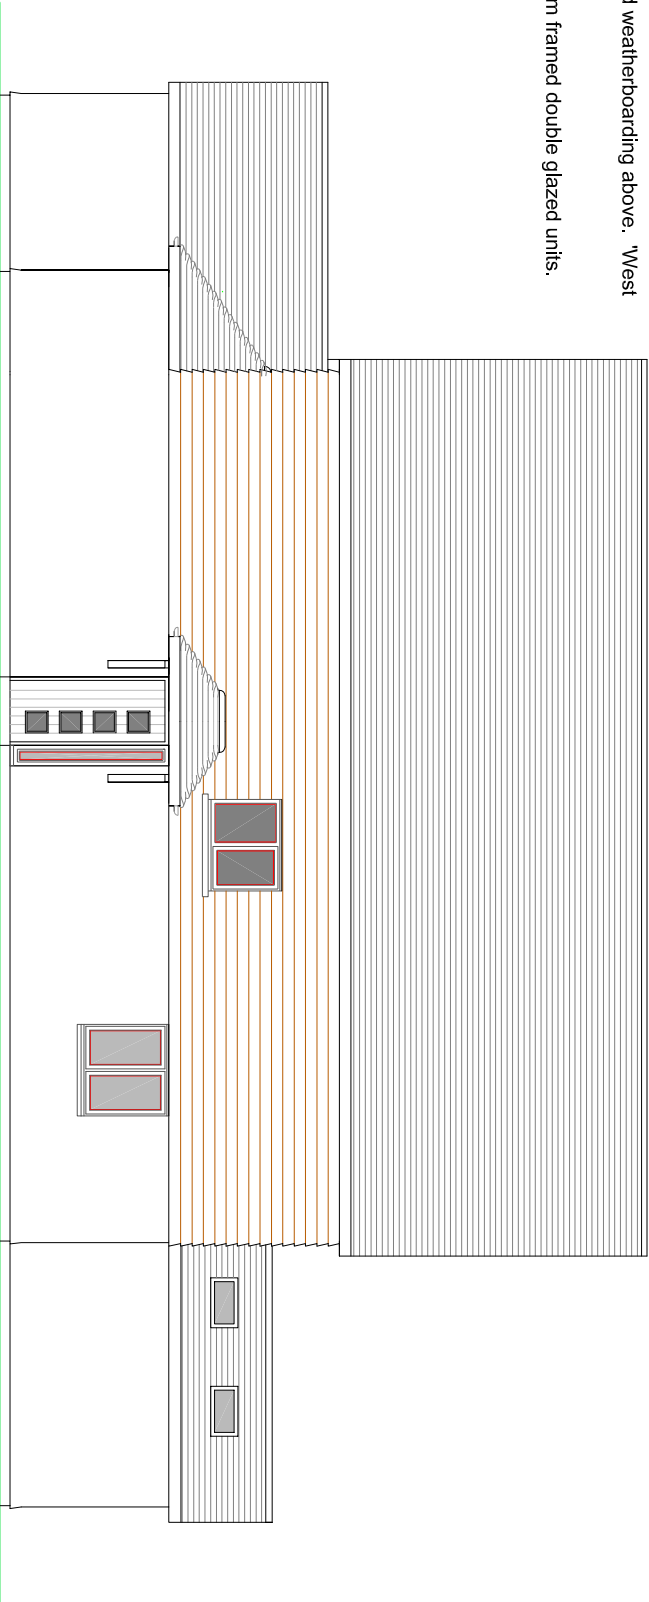

SIDE ELEVATION

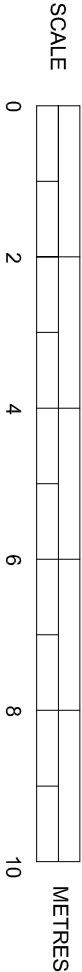

PROPOSED ELEVATIONS

SUSSEX BUILDING CONSULTANCY LIMITED	
2 SECOND AVENUE, FELPHAM, BOGNOR REGIS, WEST SUSSEX.	3 NORTHCOOTE ROAD BOGNOR REGIS PO21 9LZ
SCALE - 1/100 REV - K DATE - 07/10/2019	TEL - (01243) 861379