


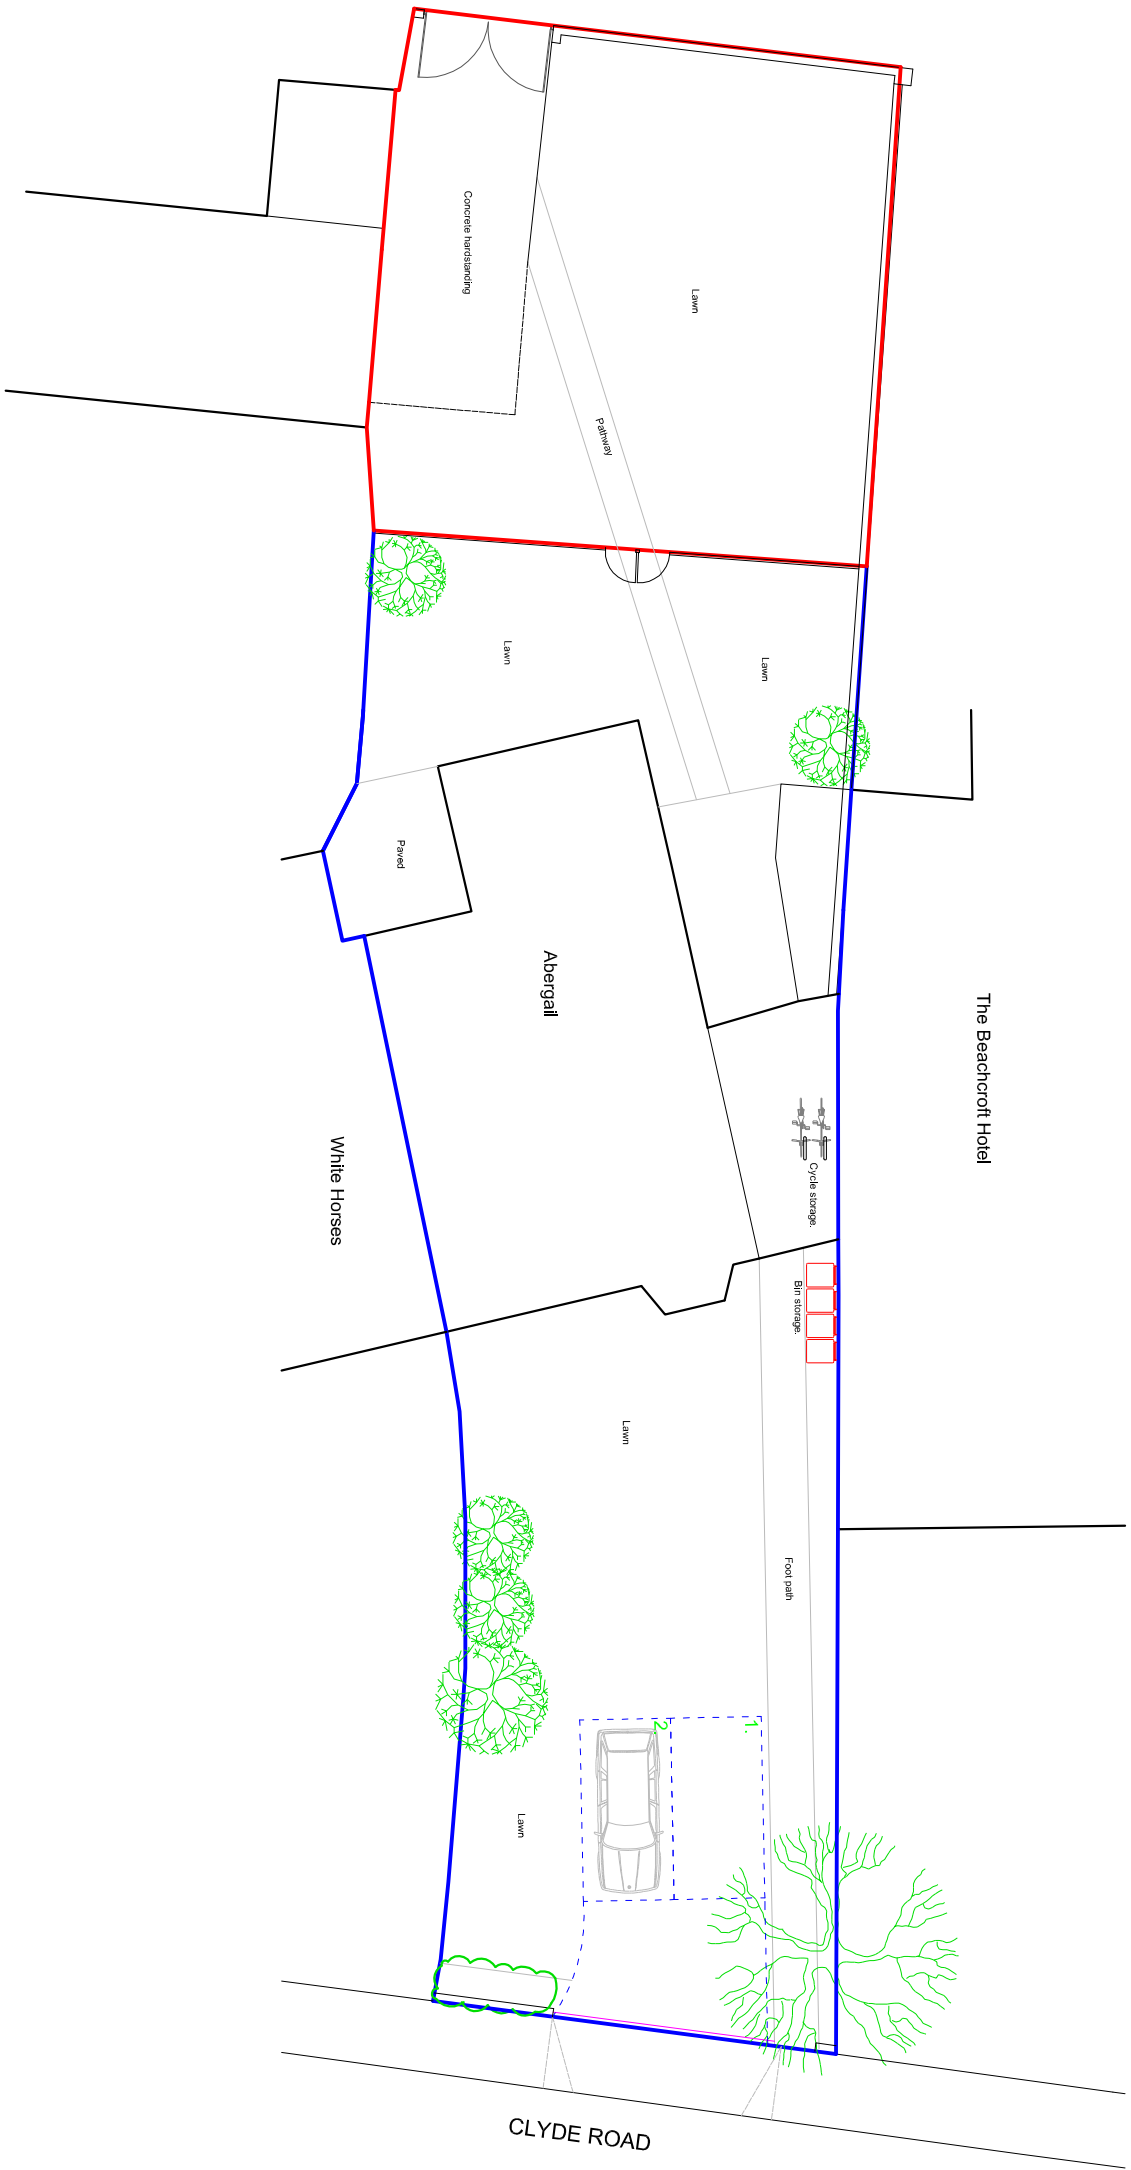

EXISTING PLOT PLAN



SUSSEX BUILDING CONSULTANCY LIMITED	
ABERGALL, CLYDE ROAD, FELPHAM, BOGNOR REGIS, WEST SUSSEX.	
SCALE - 1/200 REV - DATE - 22/09/2019	
 LABC partner	3 NORTHCOOTE ROAD BOGNOR REGIS PO21 5LZ TEL - (01243) 861379