



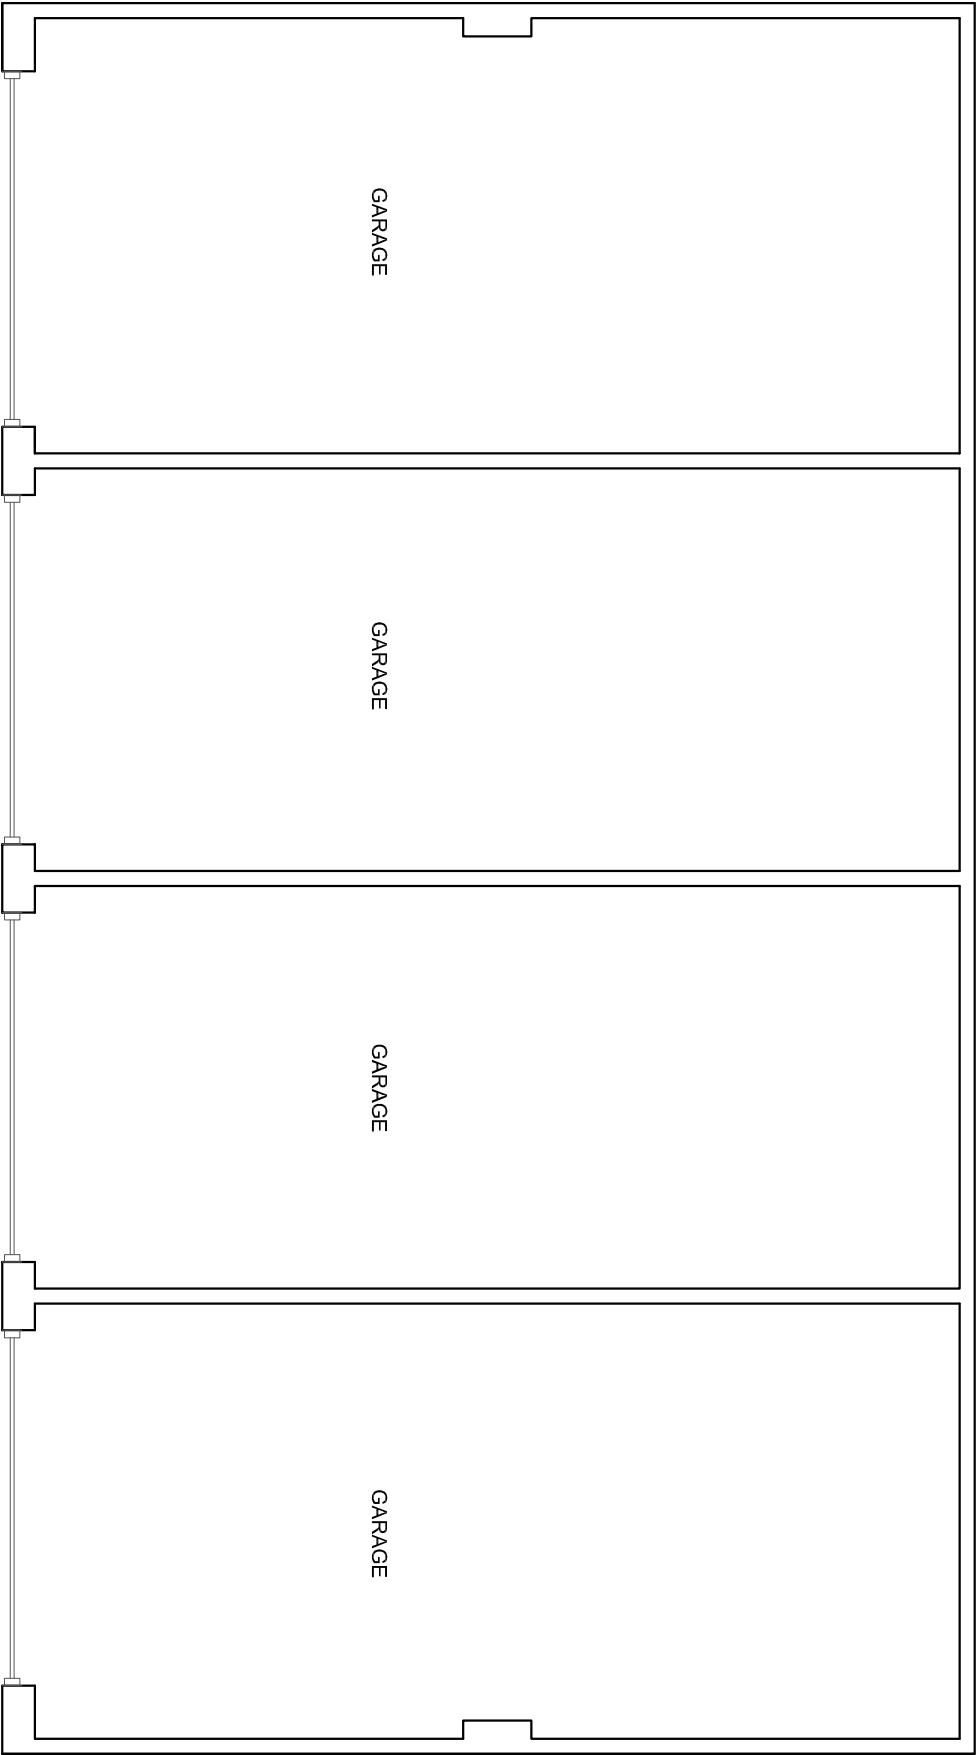

PROPOSED GROUND FLOOR PLAN

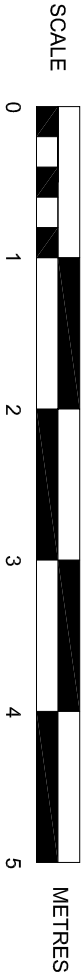

SUSSEX BUILDING CONSULTANCY LIMITED	
ABERGAIL, CLYDE ROAD, FELPHAM, BOGNOR REGIS, WEST SUSSEX.	
SCALE - 1/50 REV - DATE - 02/08/2019	
 partner LABC	3 NORTHGOTE ROAD BOGNOR REGIS PO21 9LZ TEL/FAX - (01243) 861379