



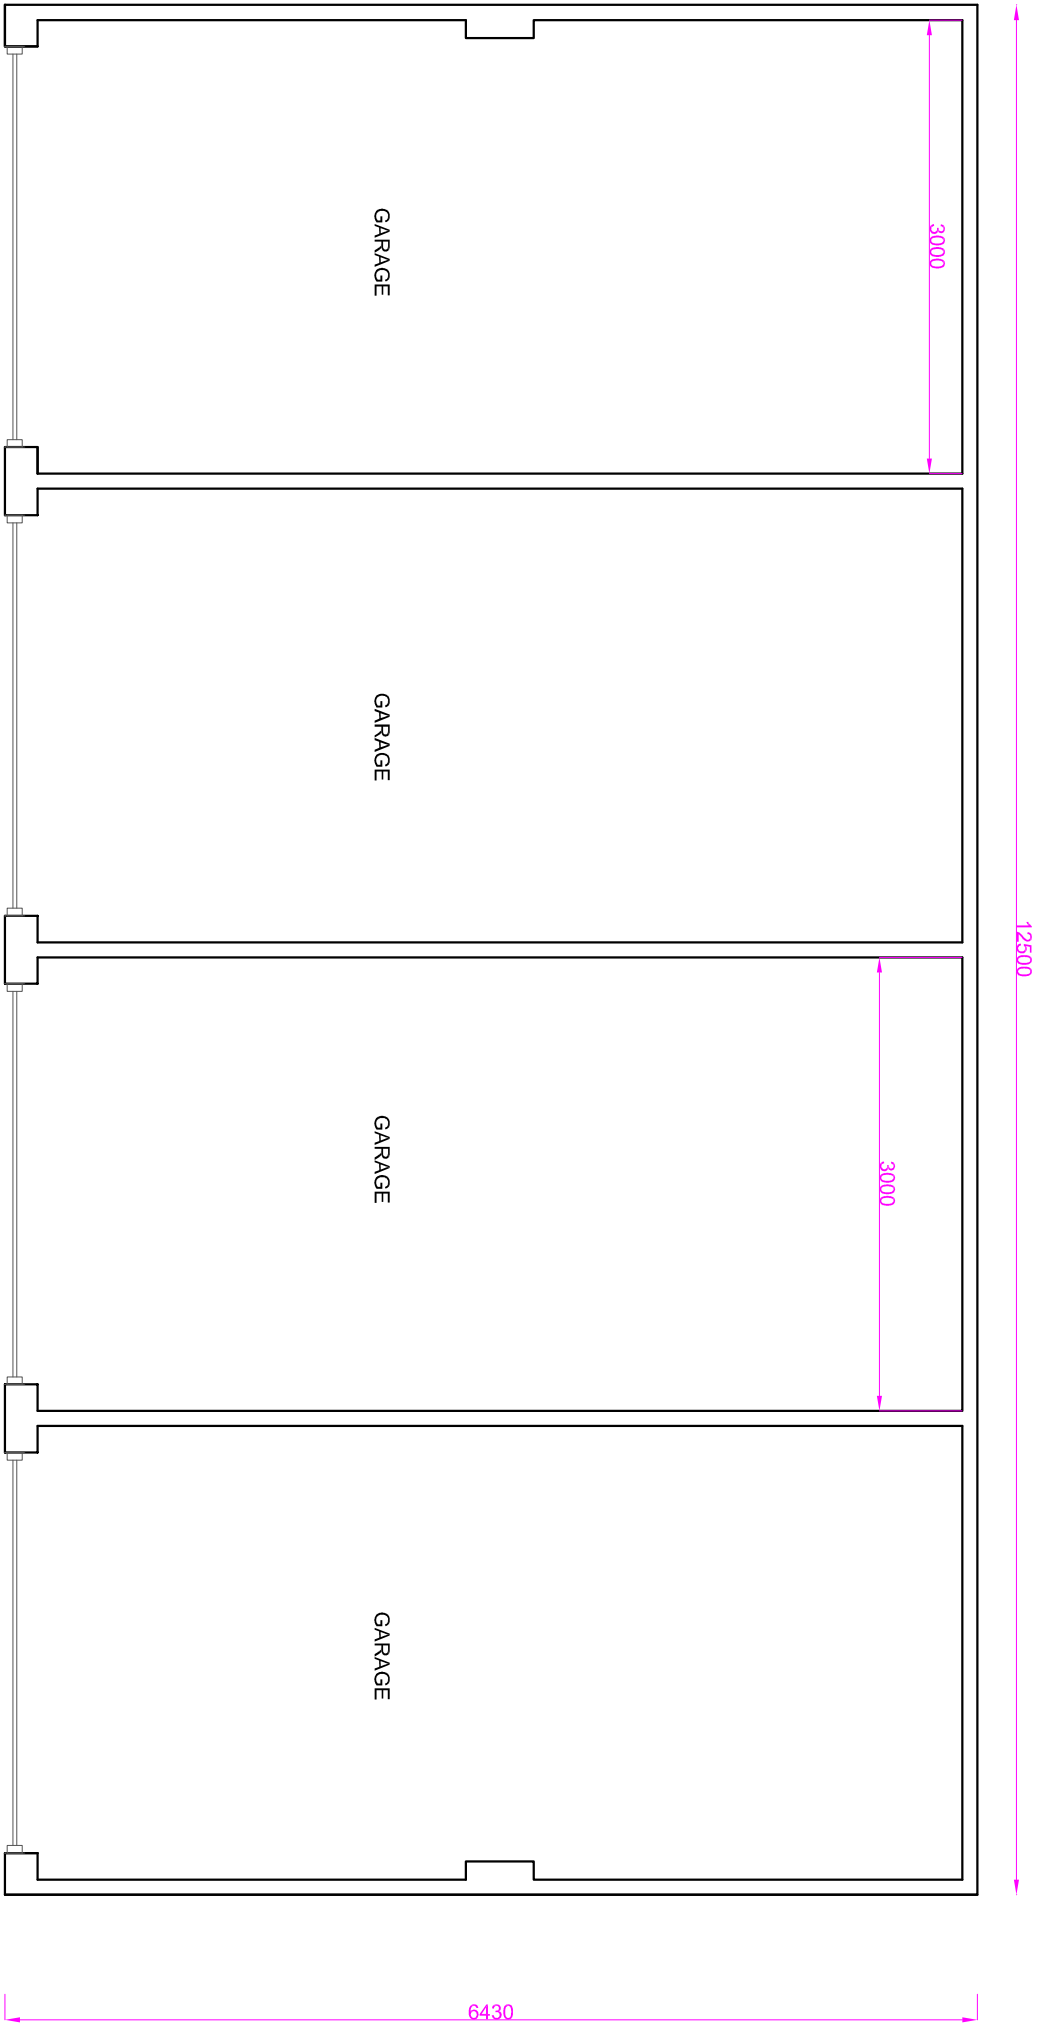

PROPOSED GROUND FLOOR PLAN

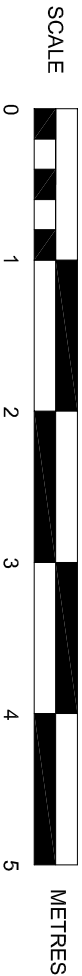

SUSSEX BUILDING CONSULTANCY LIMITED	
ABERGAIL, CLYDE ROAD, FELPHAM, BOGNOR REGIS, WEST SUSSEX.	
SCALE - 1/50 REV - A DATE - 04/11/2019	
 partner LABC	3 NORTH COTE ROAD BOGNOR REGIS PO21 5LZ TEL/FAX - (01243) 861379