




EXISTING GROUND FLOOR PLAN

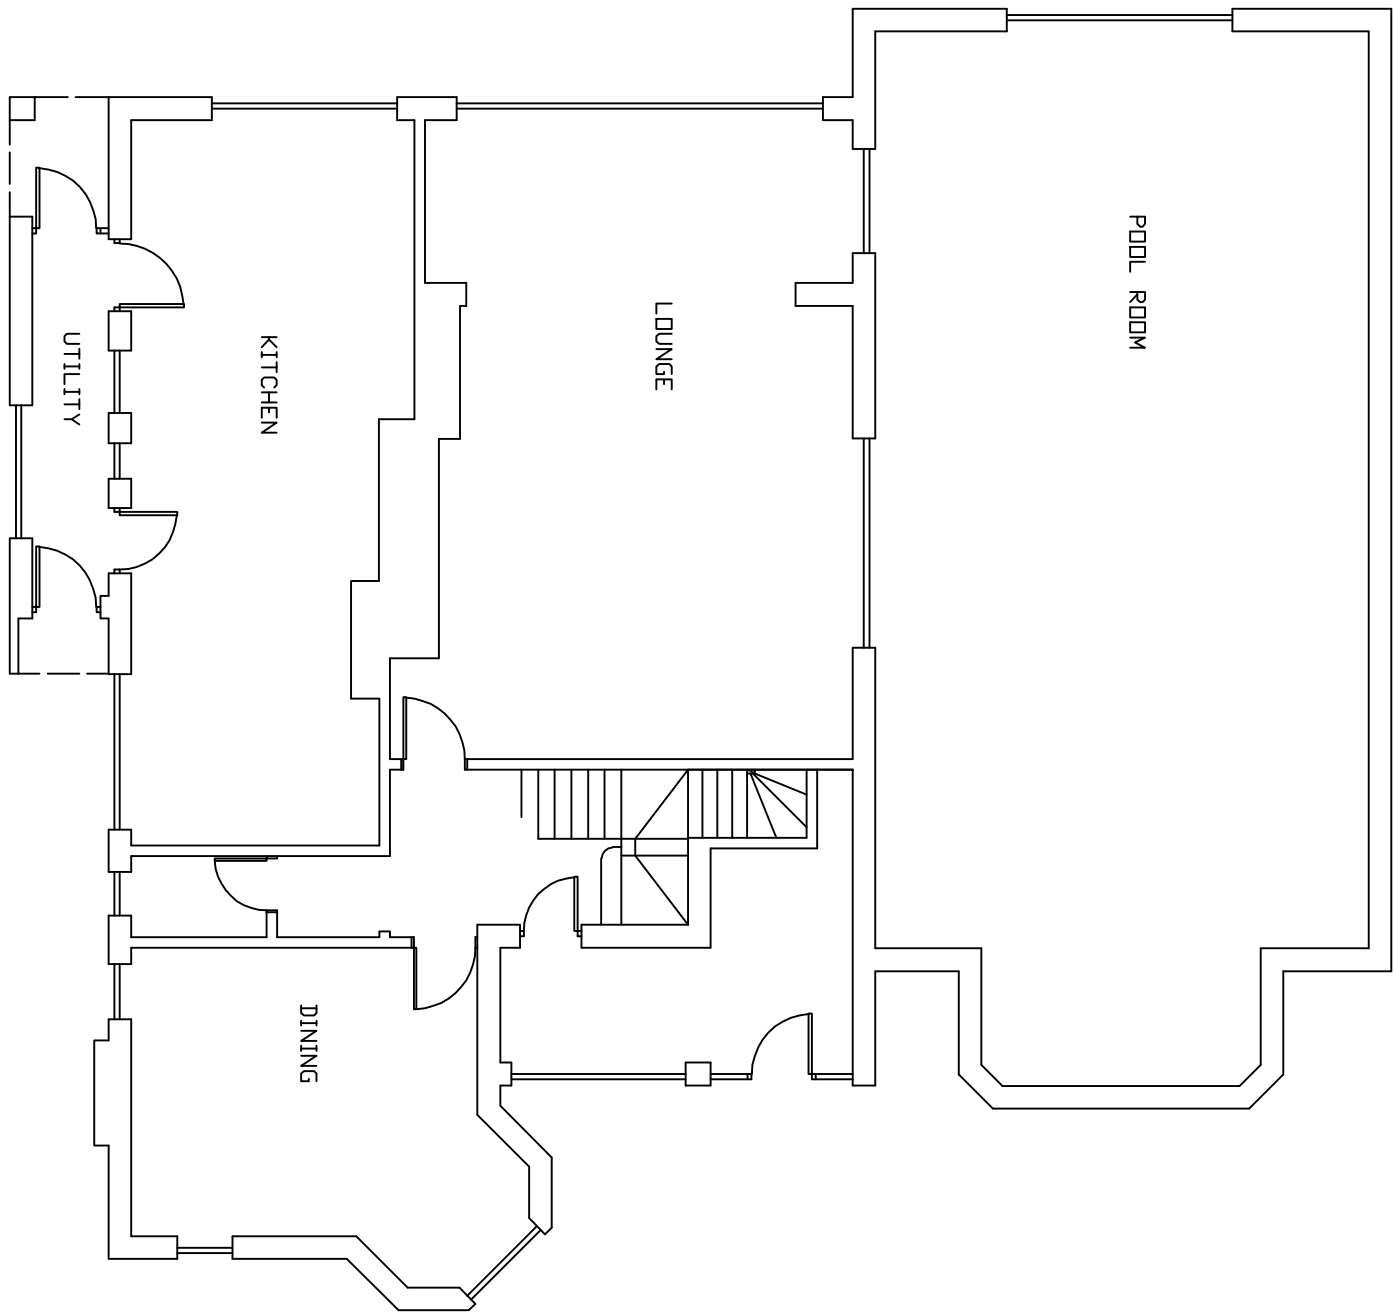


EXISTING FIRST FLOOR PLAN

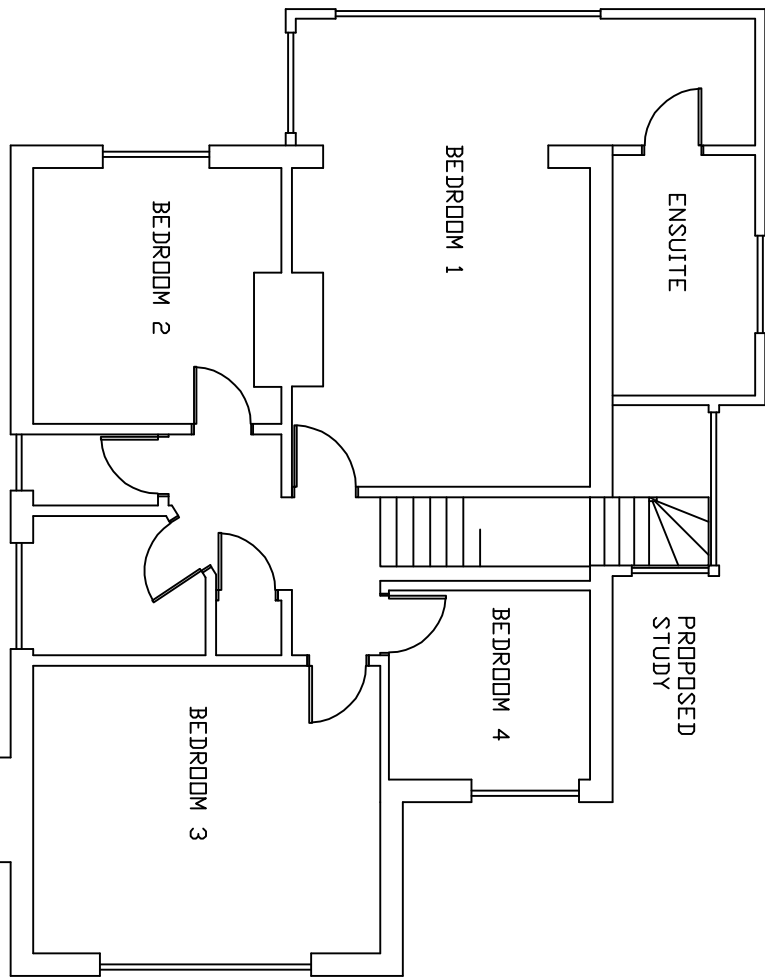


PROPOSED FIRST FLOOR PLAN

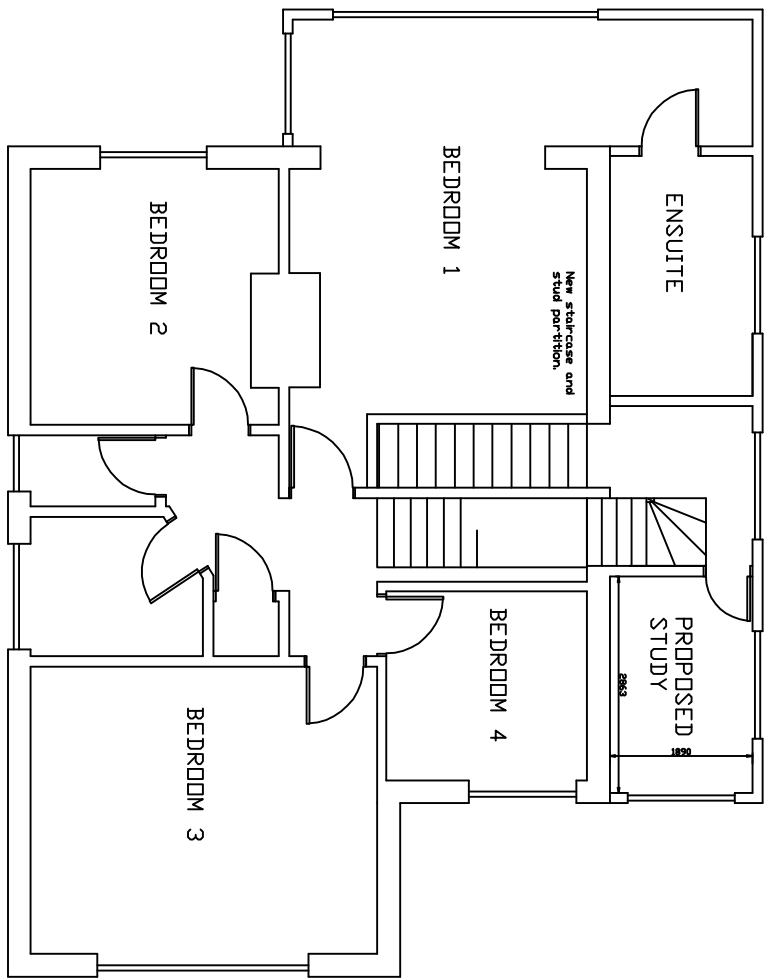


PROPOSED SECOND FLOOR PLAN

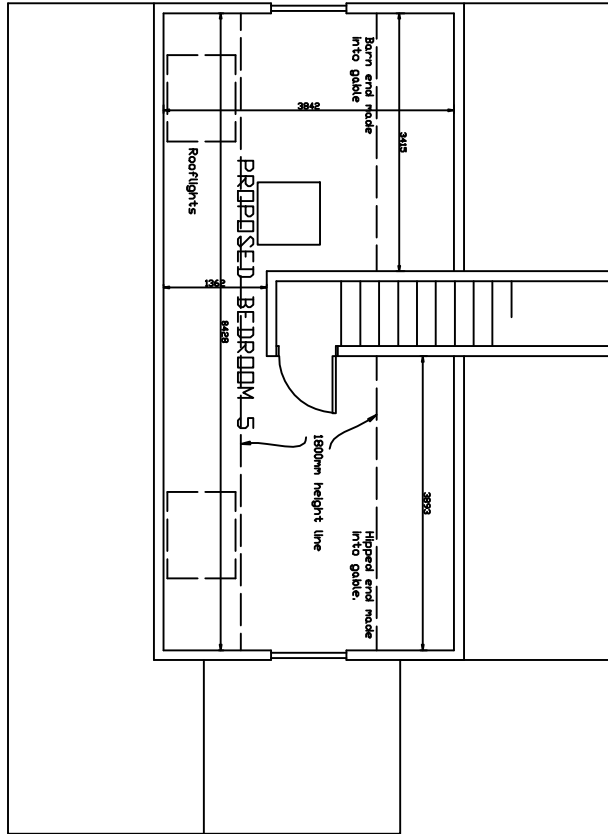


EXISTING ROOF PLAN

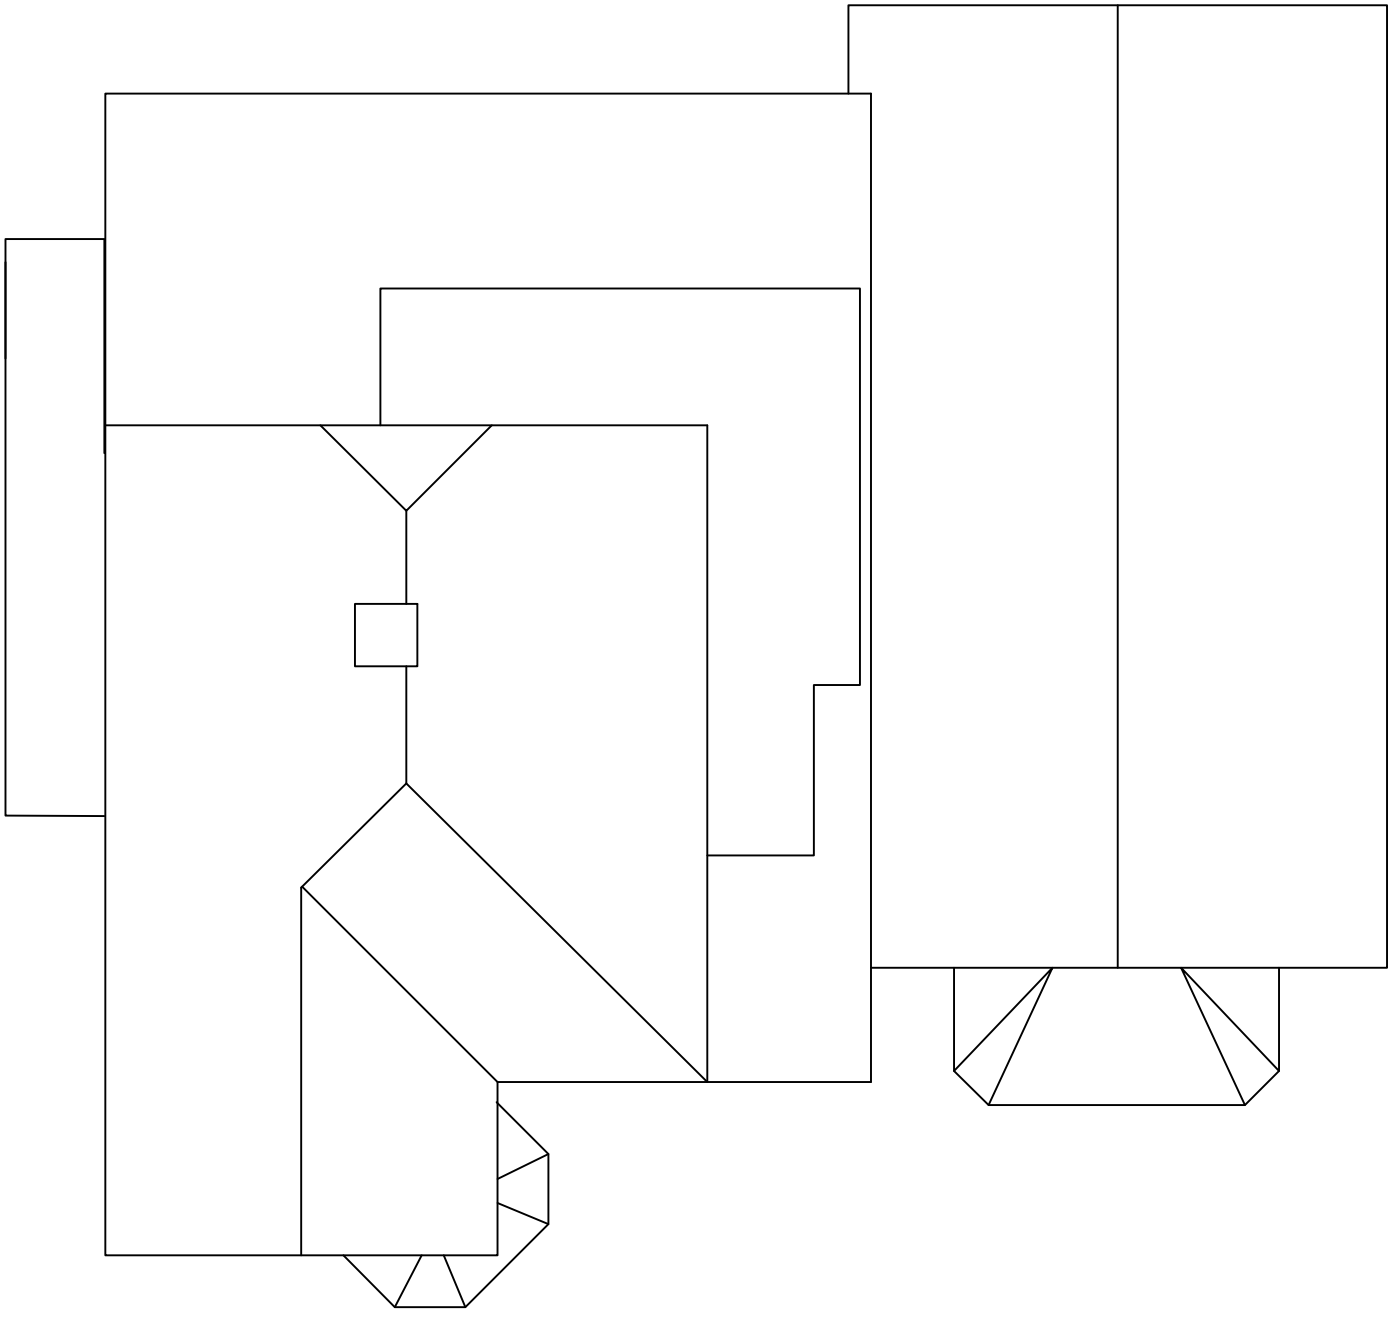


PROPOSED ROOF PLAN

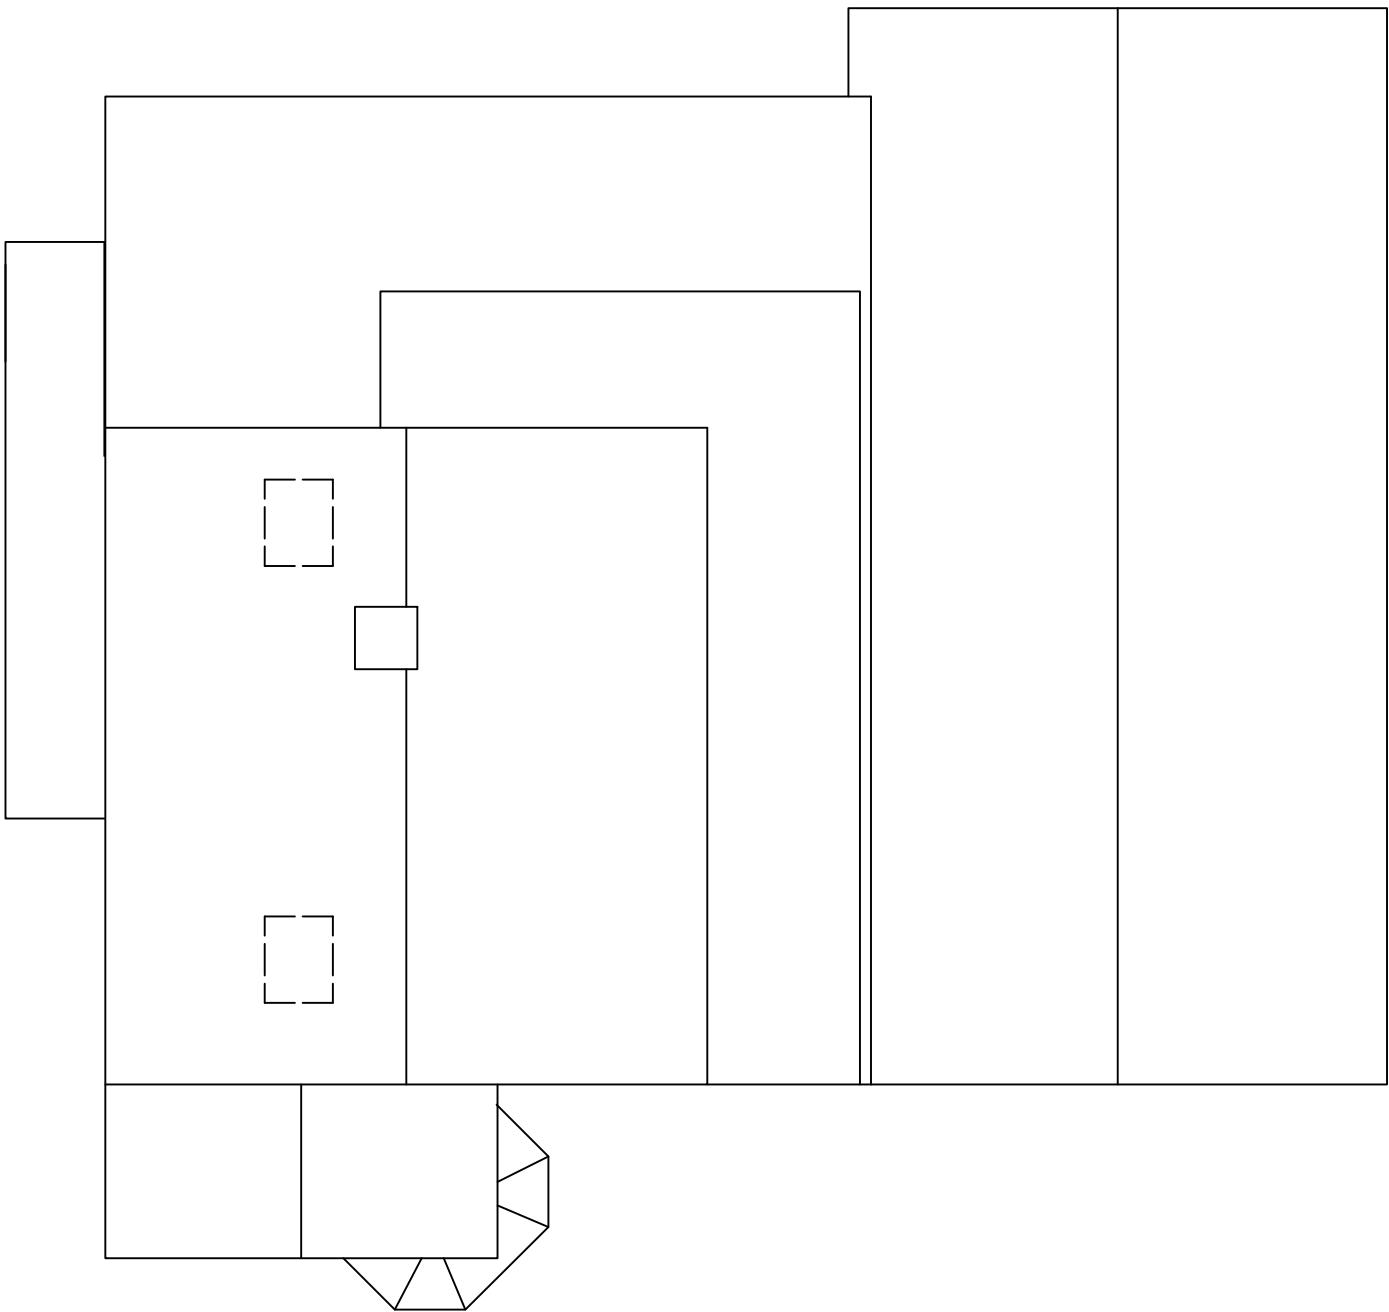


EXISTING NORTH EAST ELEVATION

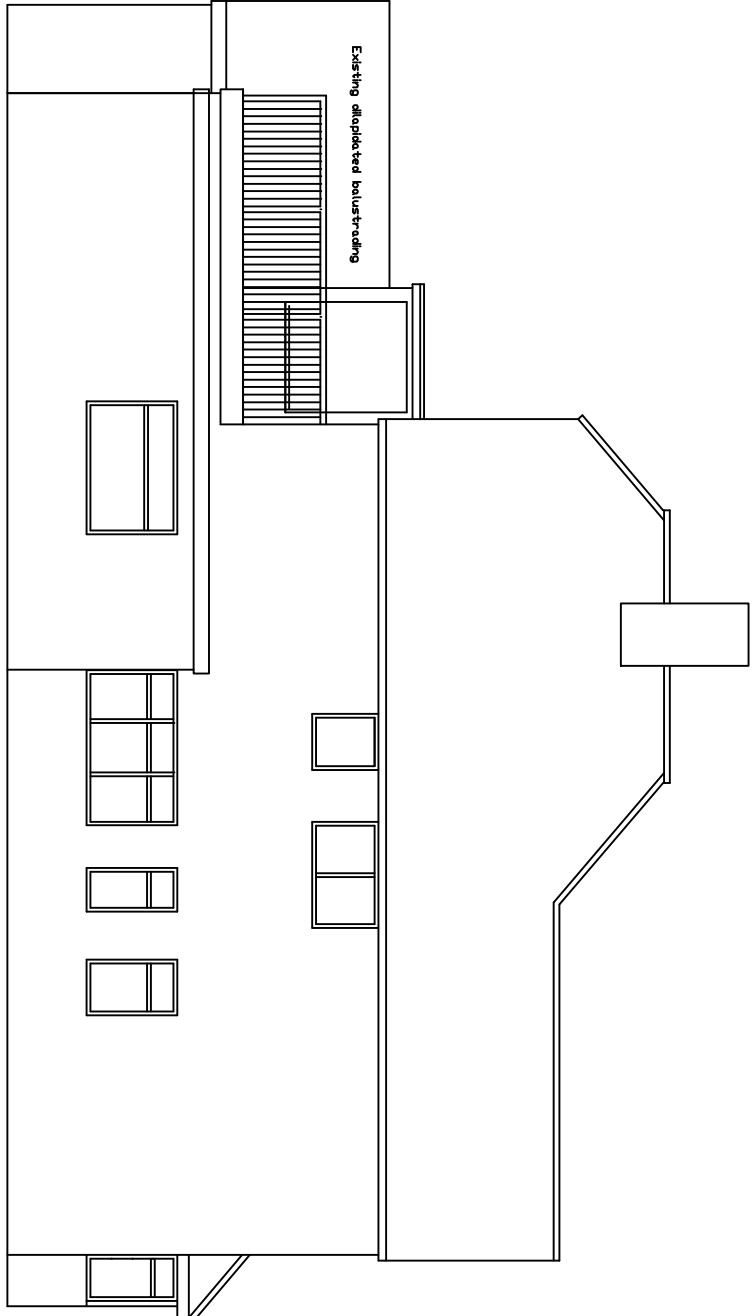


PROPOSED NORTH EAST ELEVATION

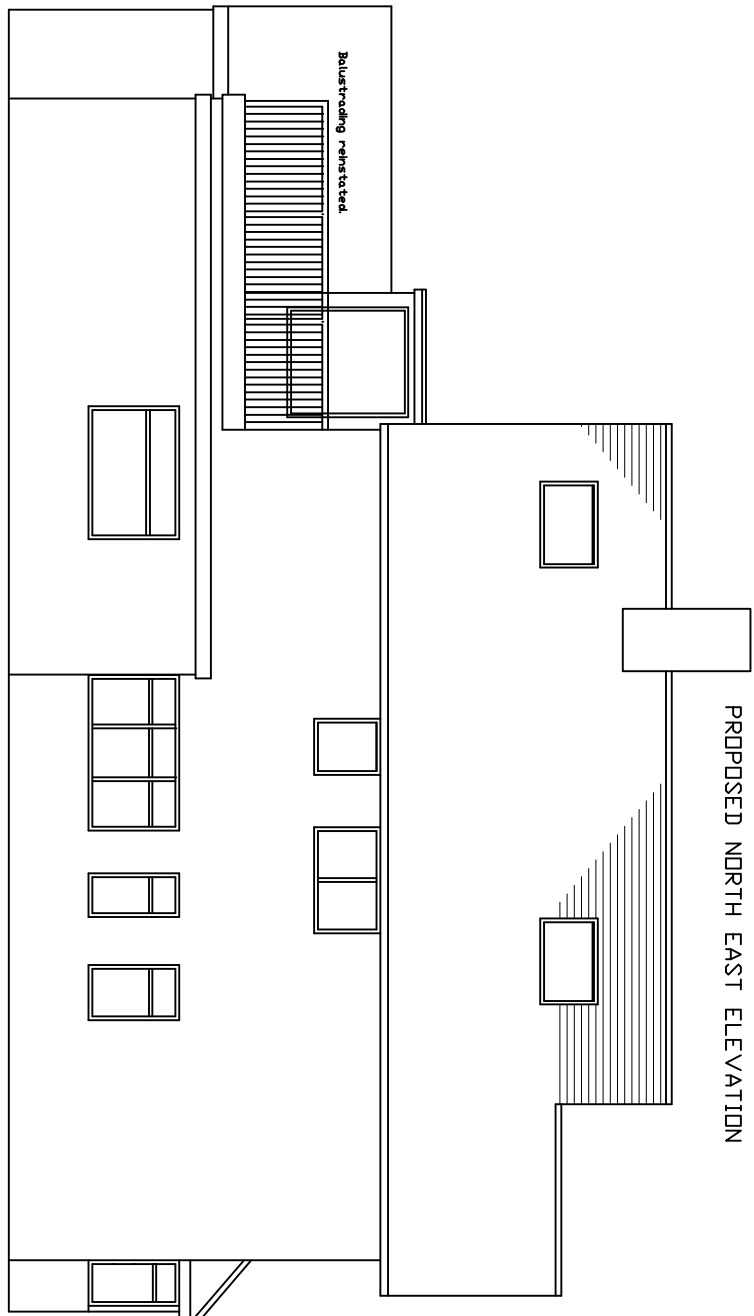


EXISTING SOUTH WEST ELEVATION

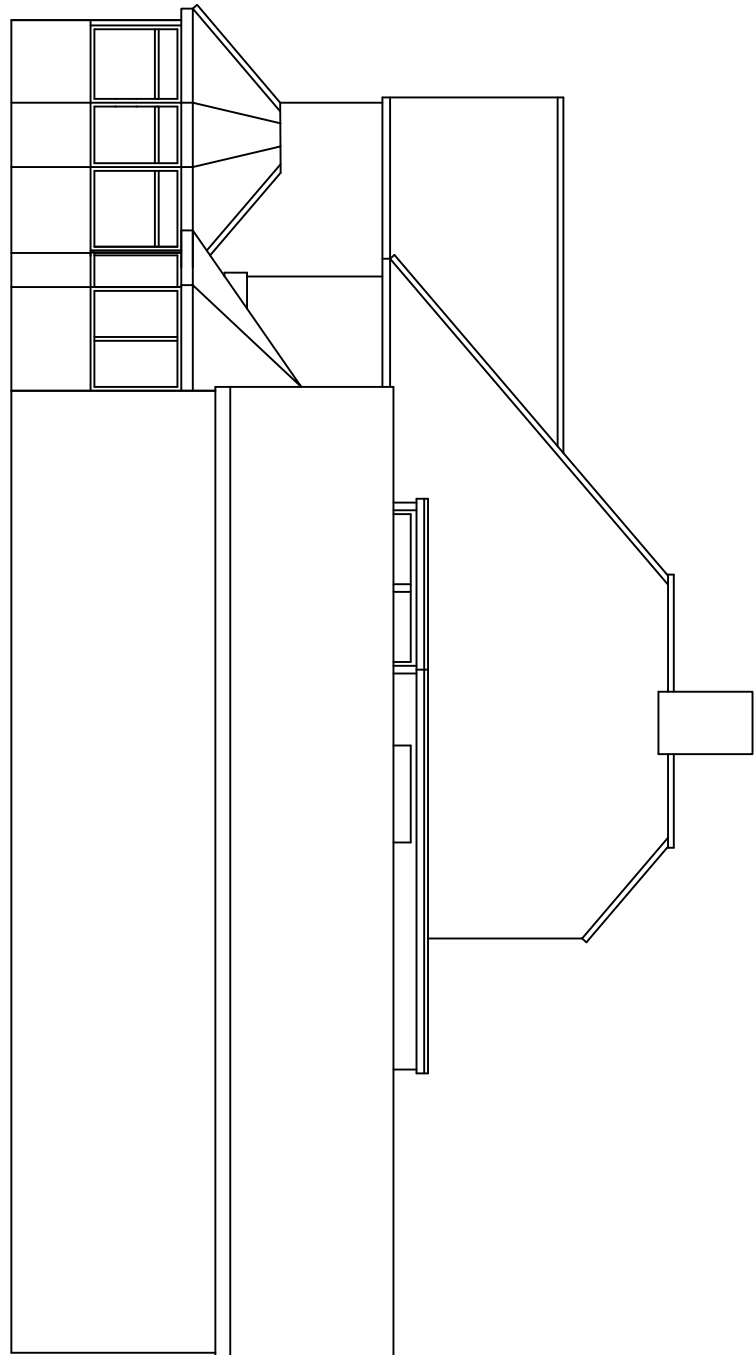


PROPOSED SOUTH WEST ELEVATION

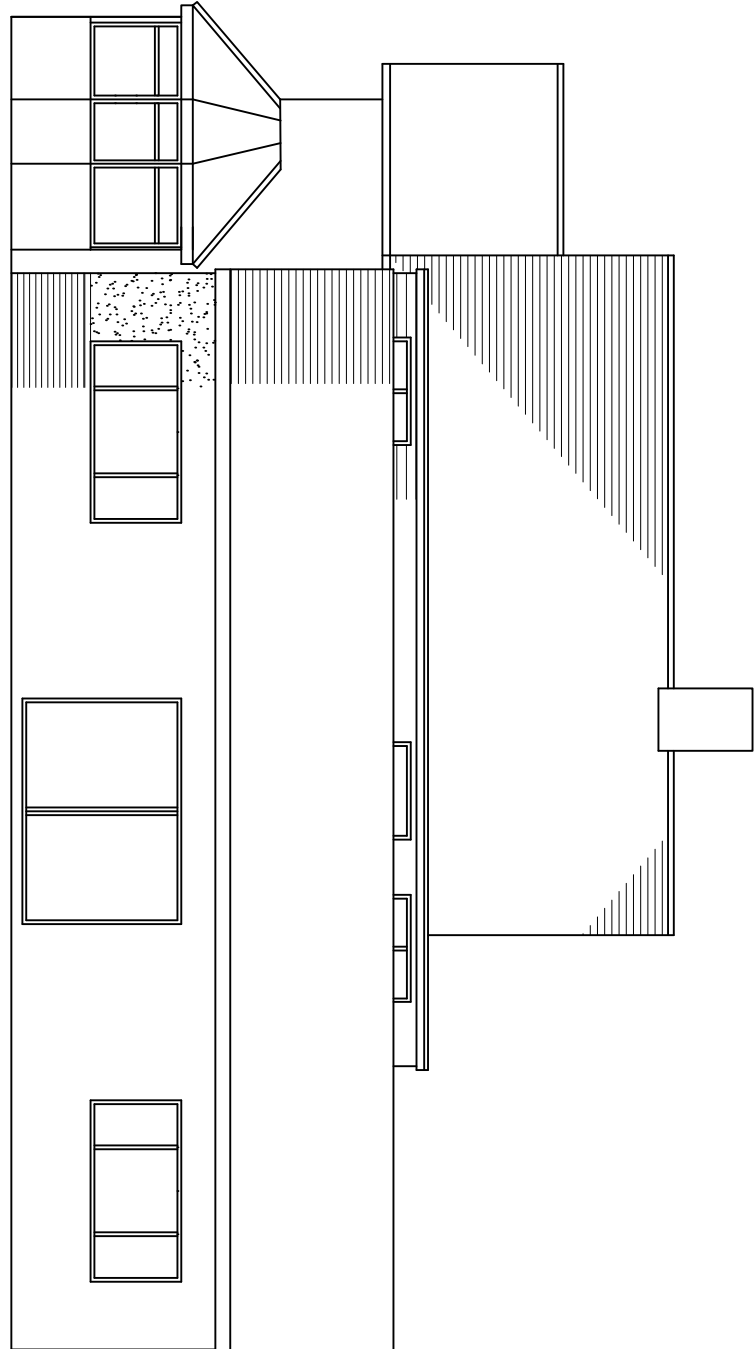


EXISTING NORTH WEST ELEVATION

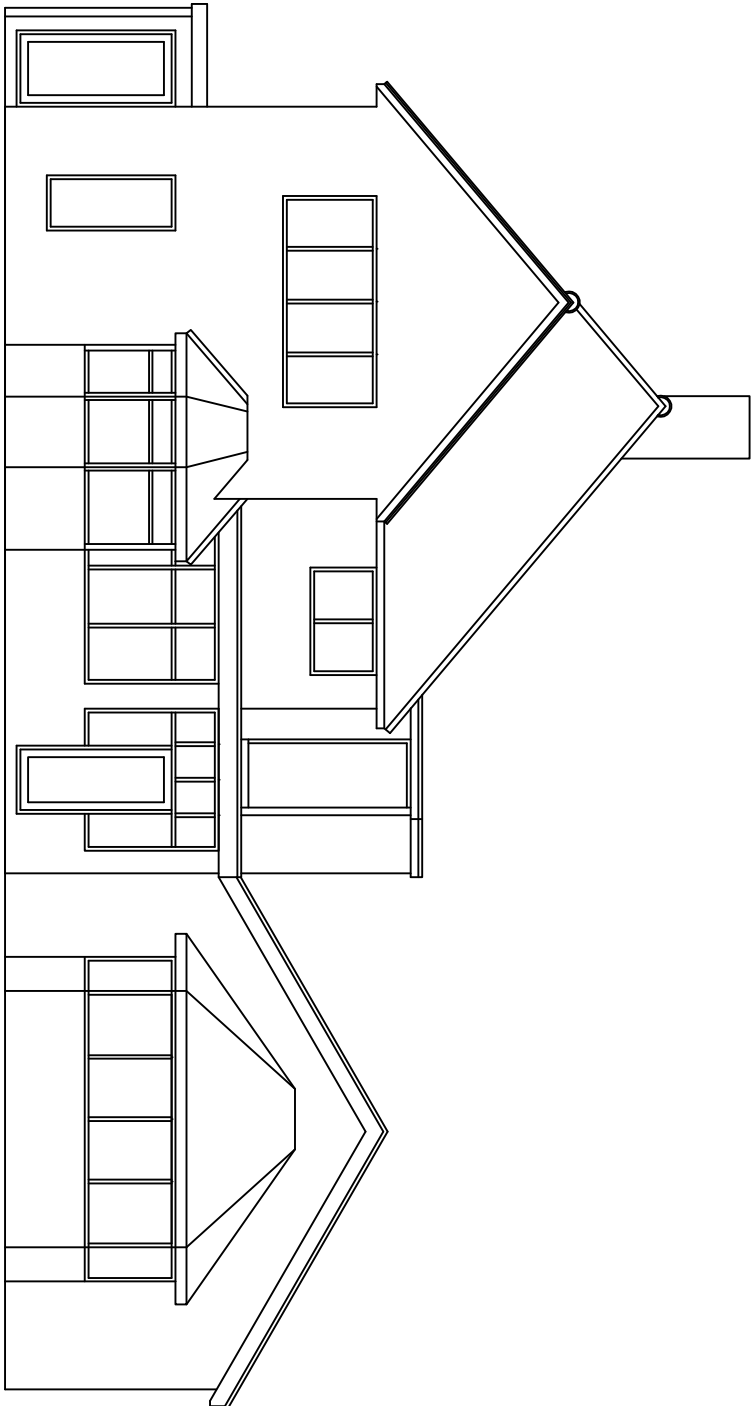


PROPOSED NORTH WEST ELEVATION

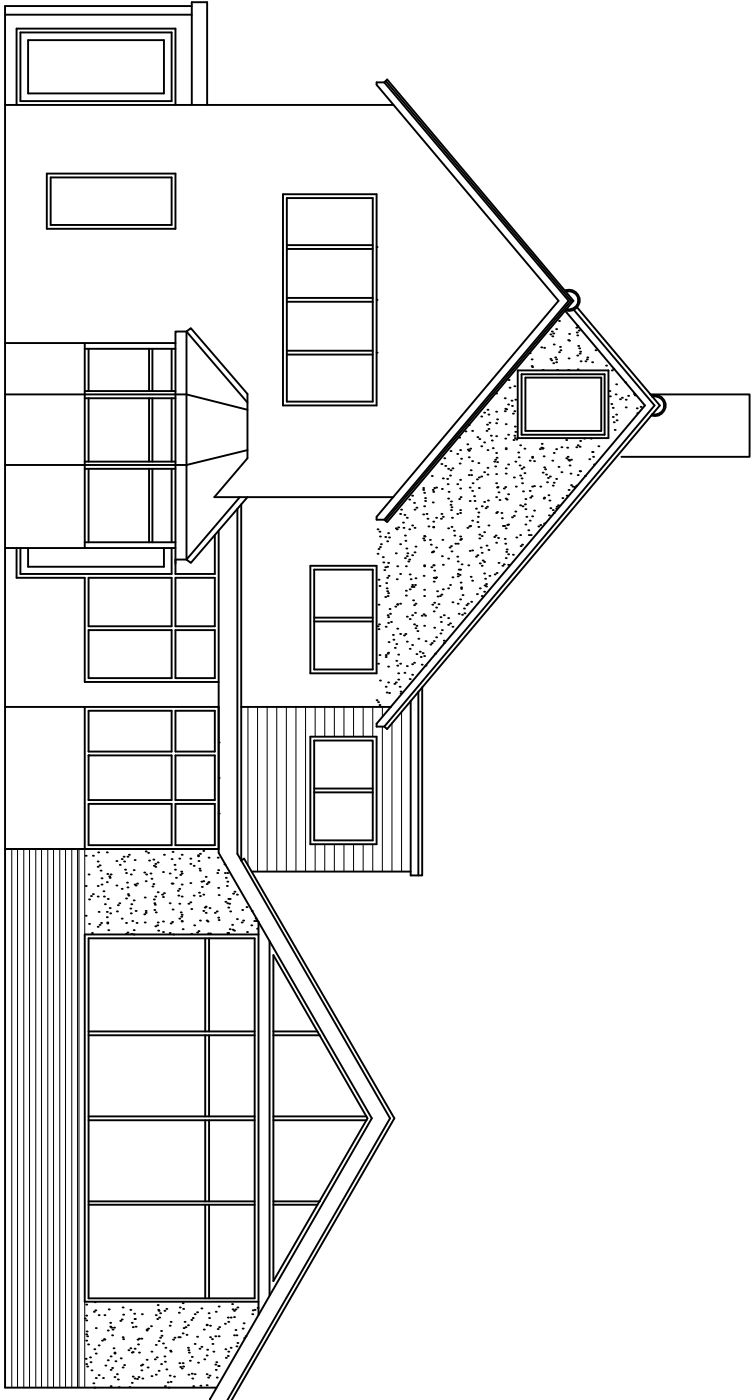

EXISTING SOUTH EAST ELEVATION

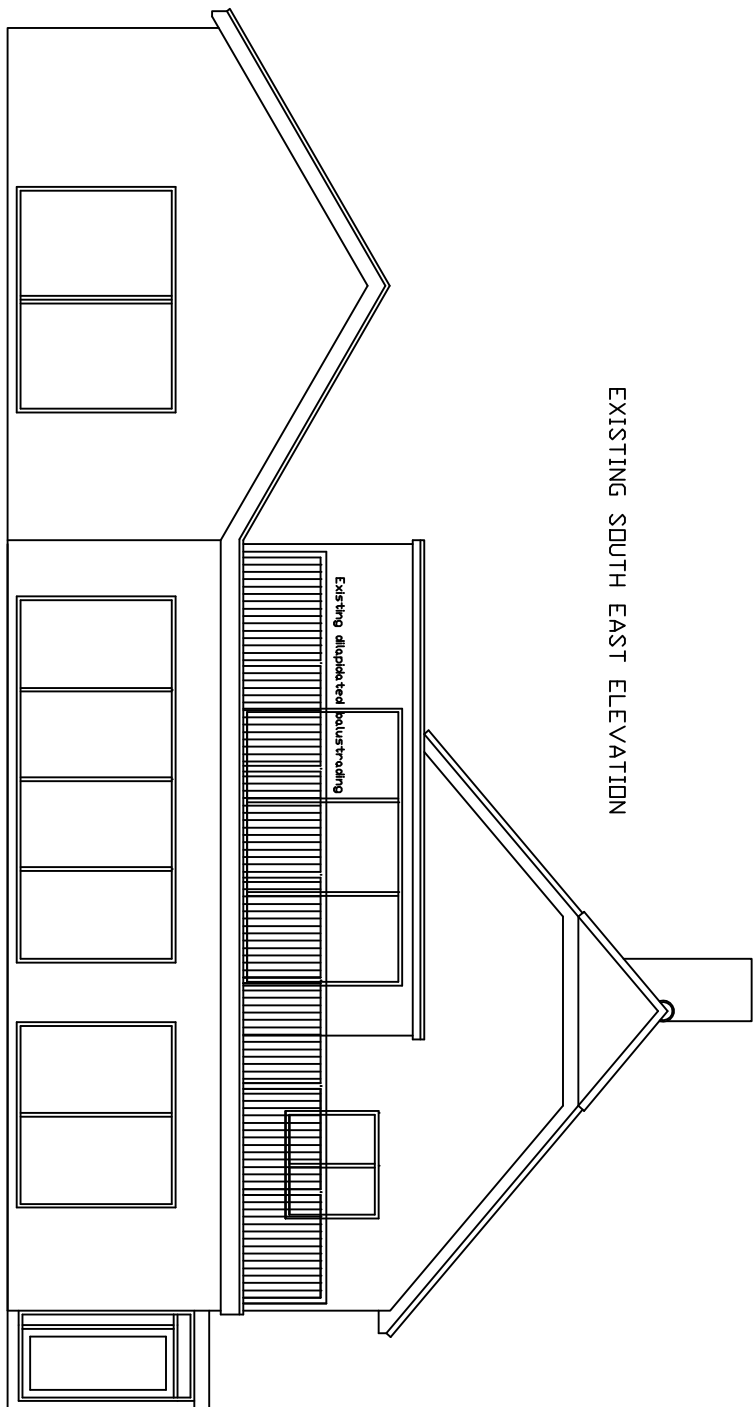

PROPOSED SOUTH EAST ELEVATION

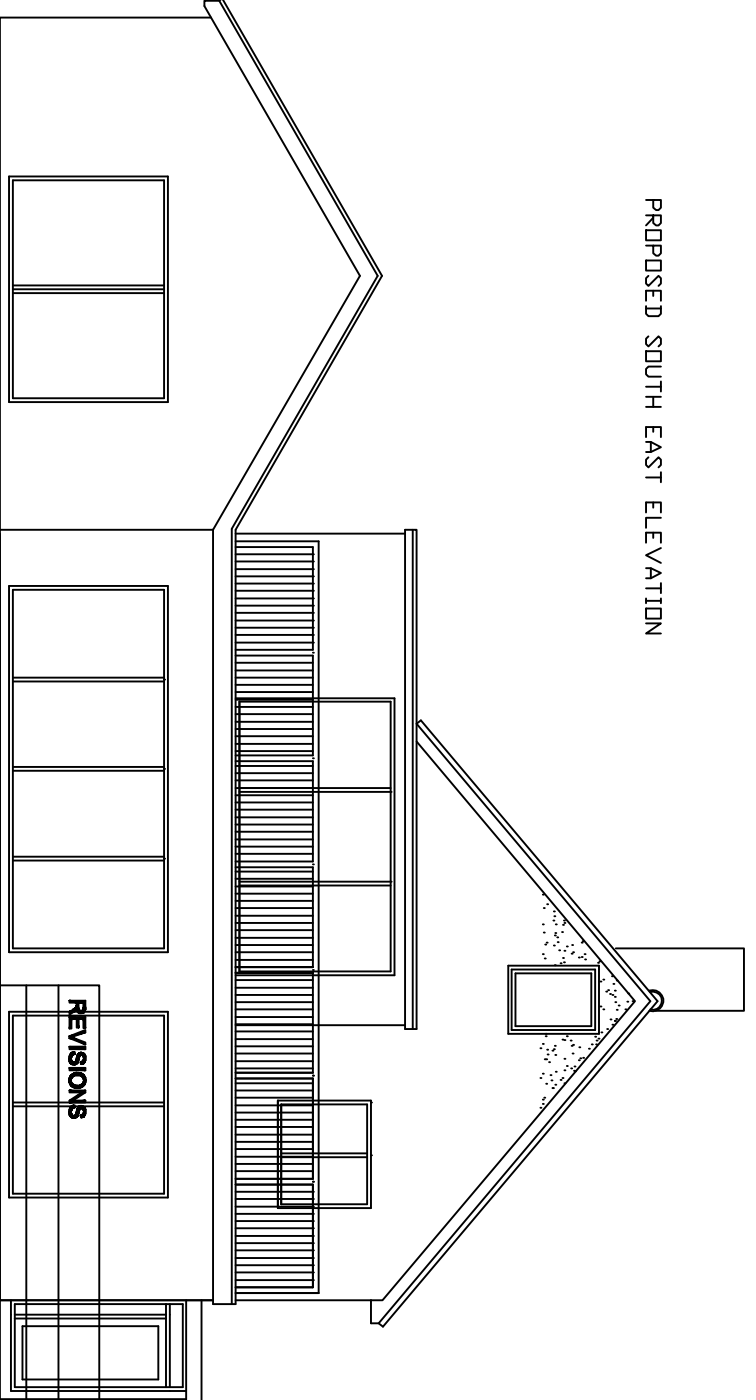

REVISIONS

1

2

<