




EXISTING GROUND FLOOR PLAN

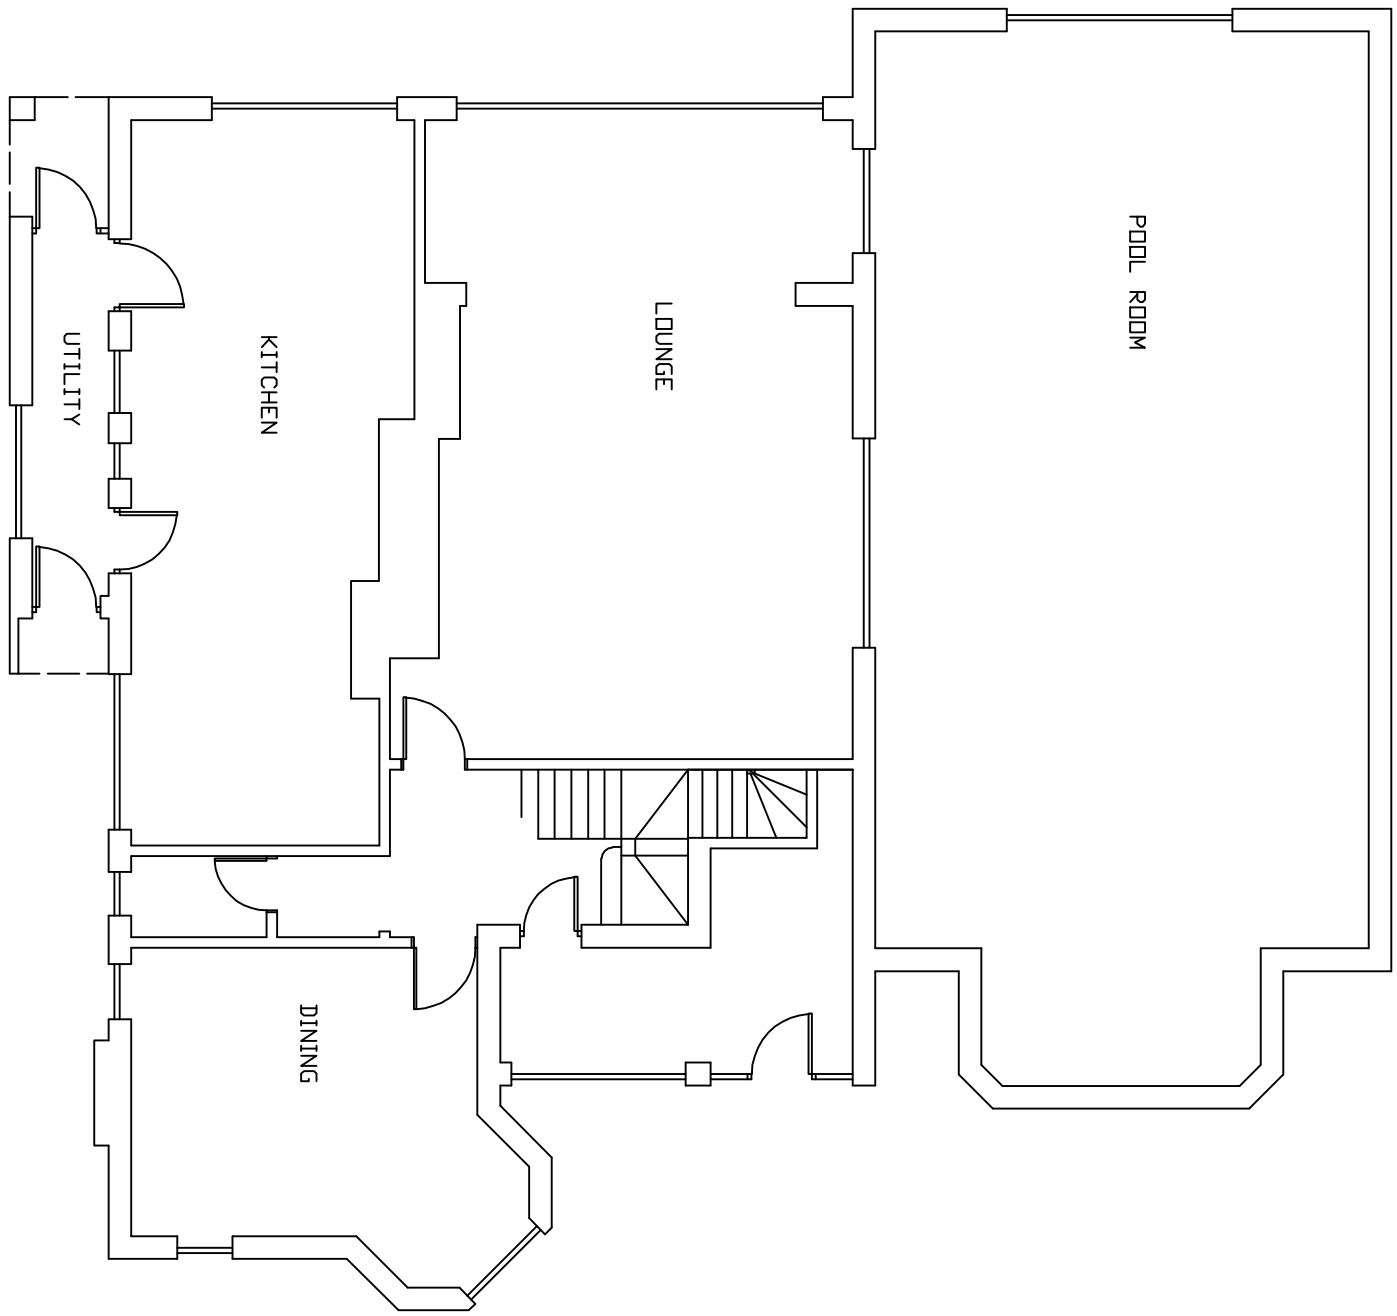


EXISTING FIRST FLOOR PLAN

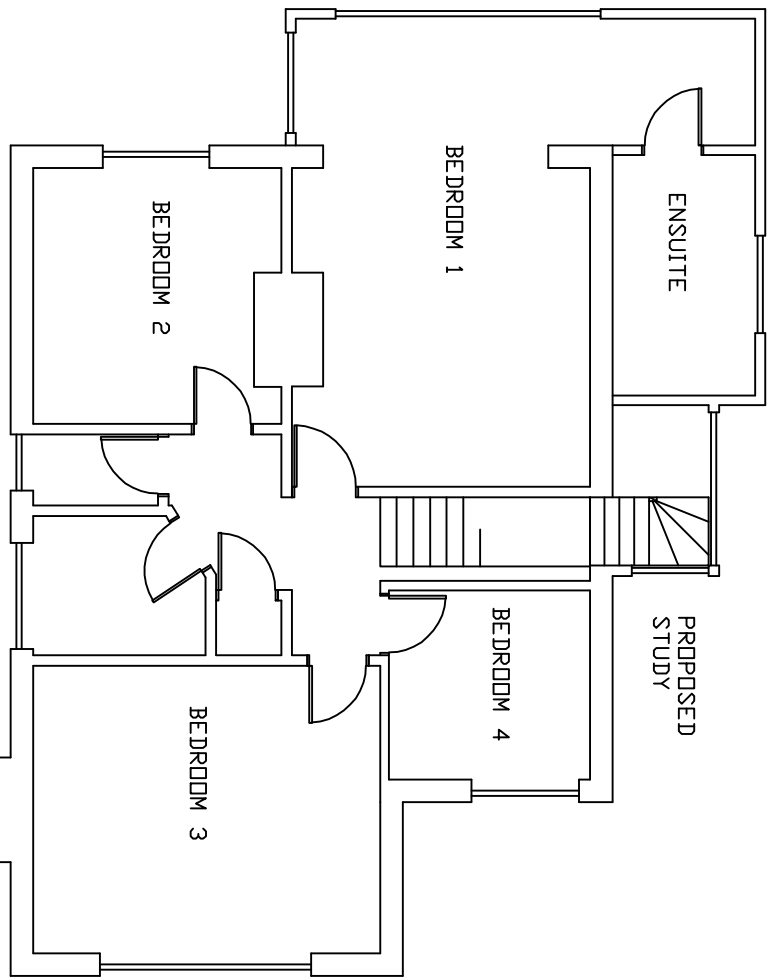


PROPOSED FIRST FLOOR PLAN

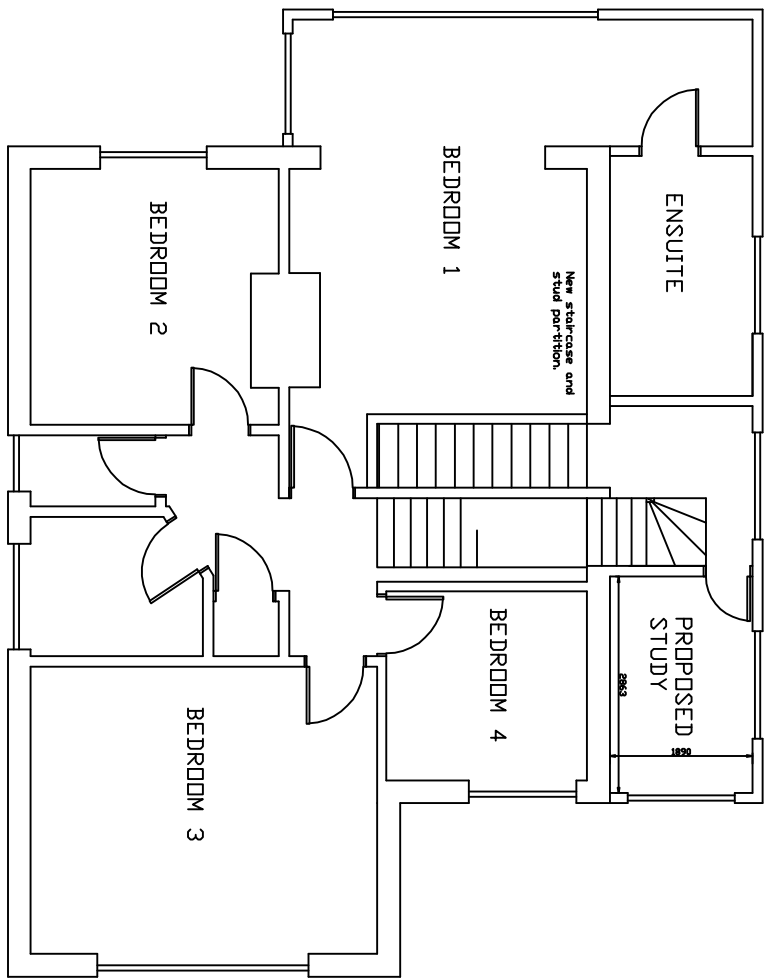


PROPOSED SECOND FLOOR PLAN

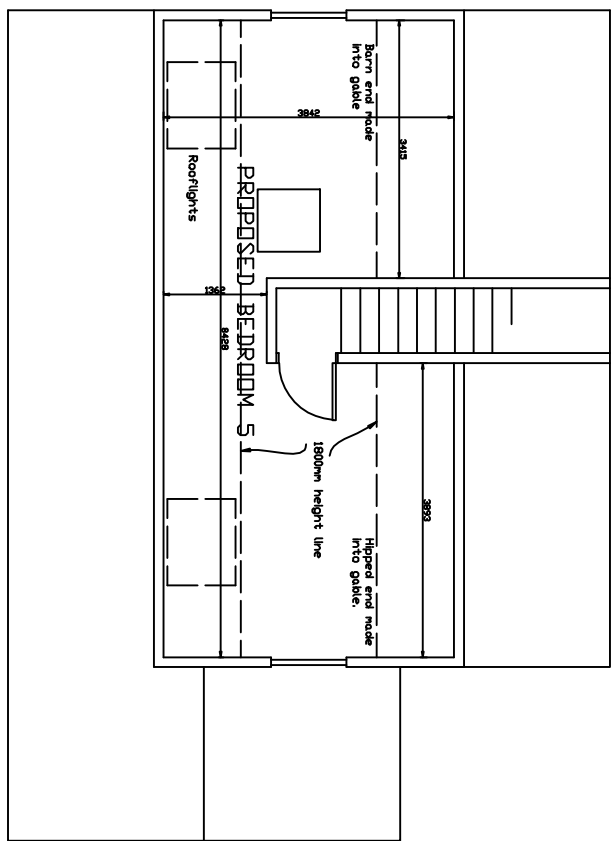


EXISTING ROOF PLAN

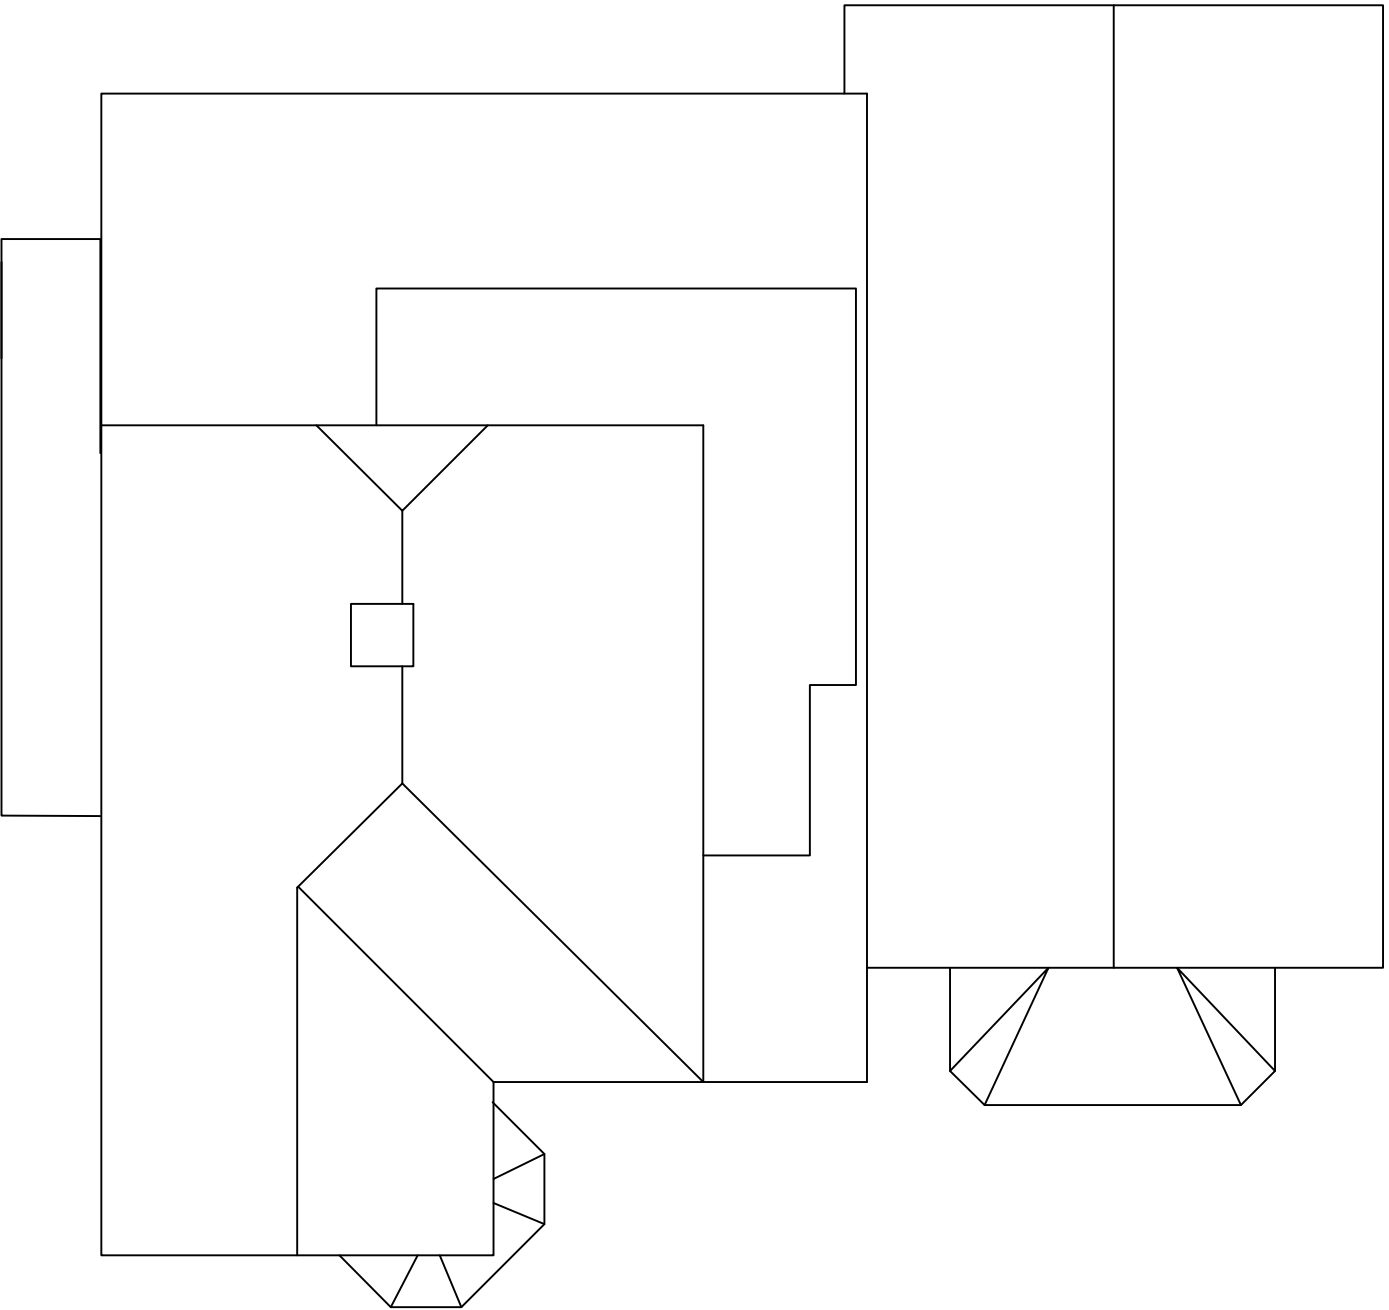


PROPOSED ROOF PLAN

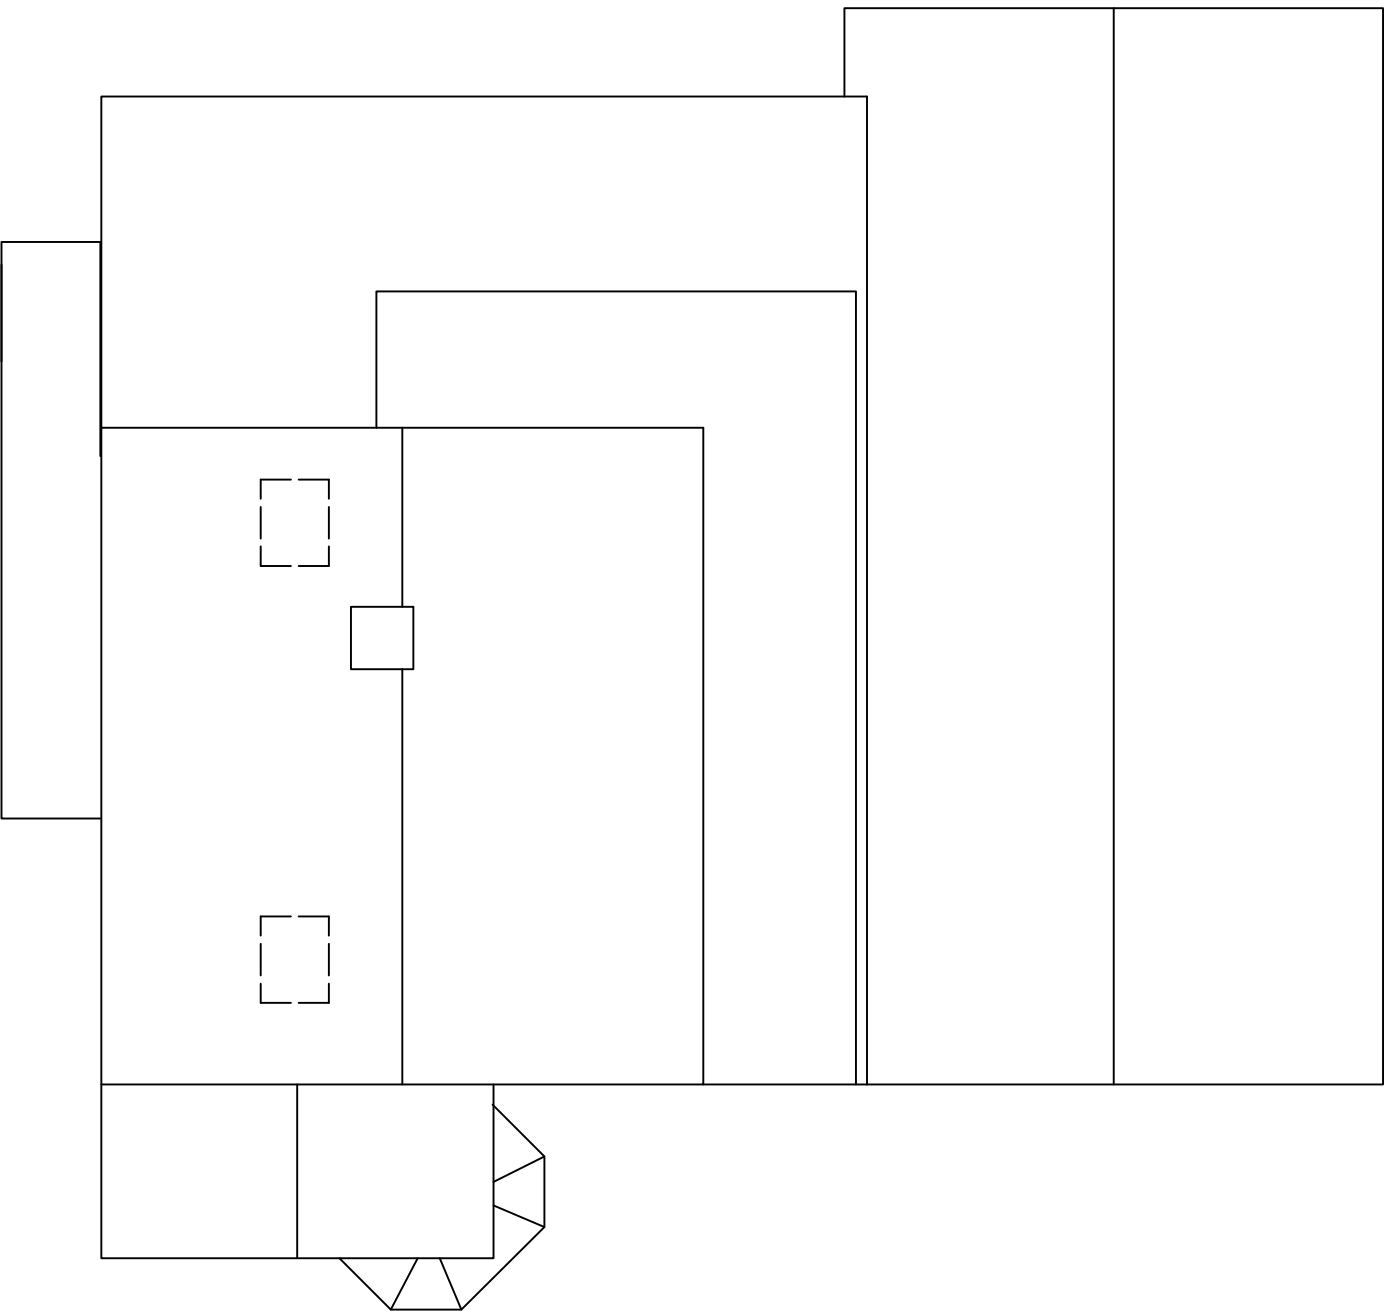


EXISTING NORTH WEST ELEVATION

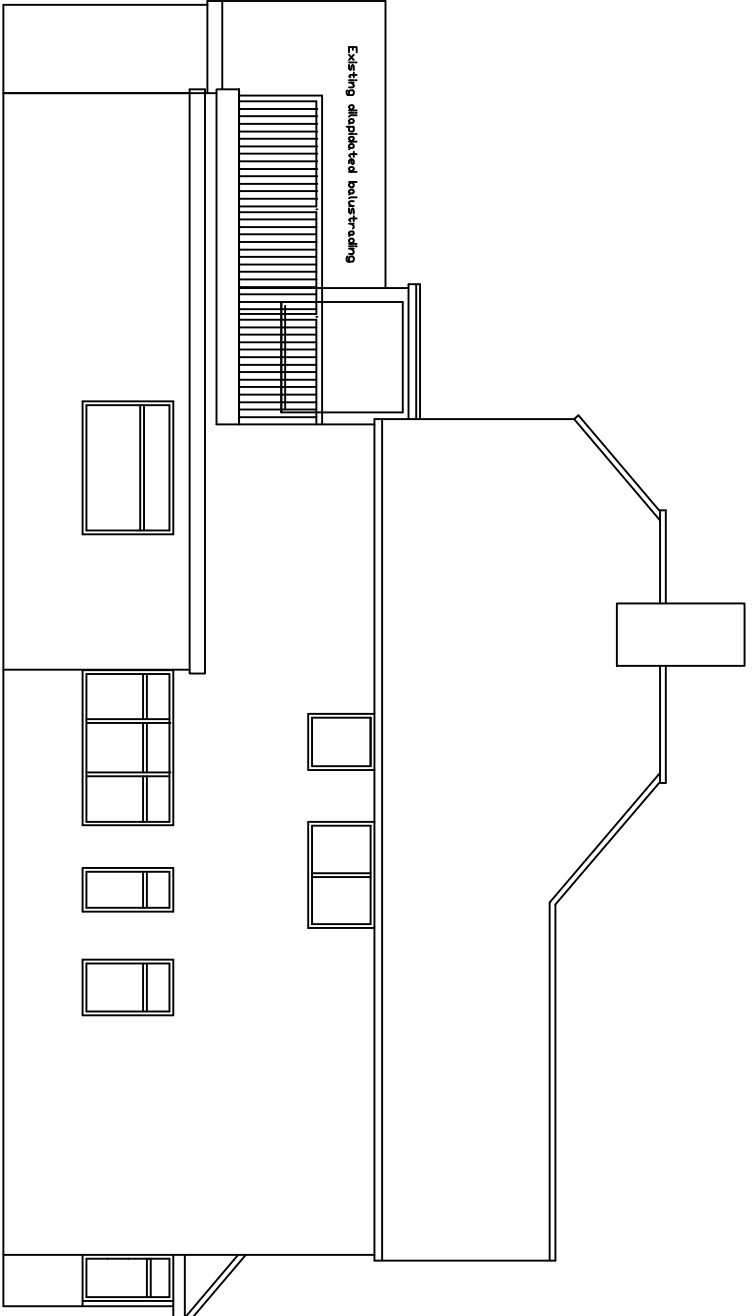


PROPOSED NORTH WEST ELEVATION

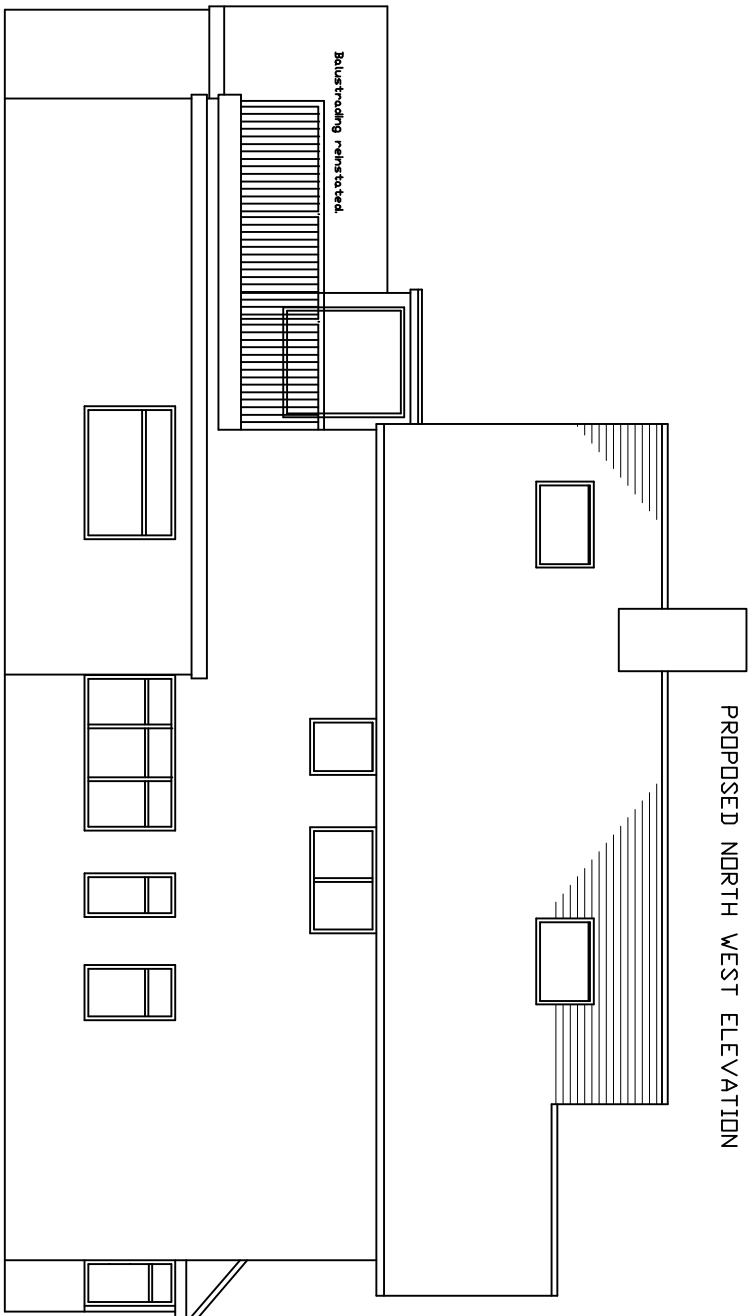


EXISTING SOUTH EAST ELEVATION

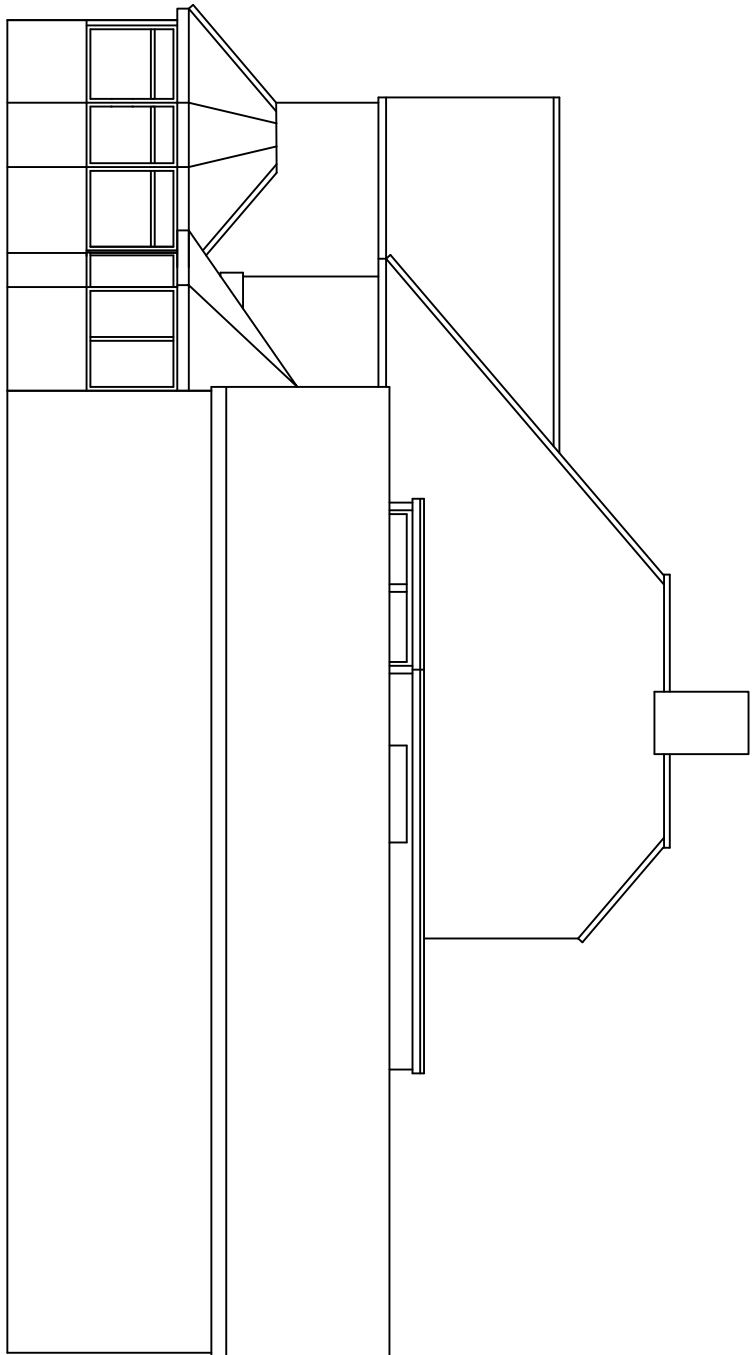


PROPOSED SOUTH EAST ELEVATION

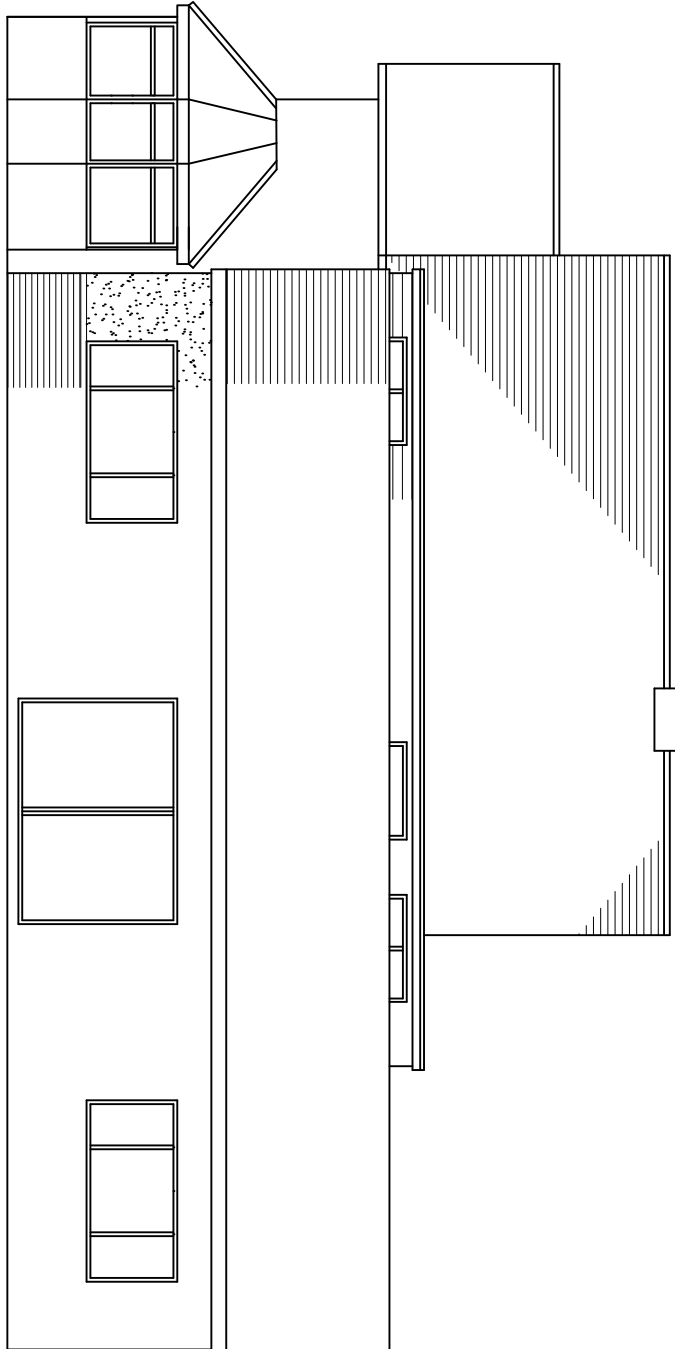


EXISTING NORTH EAST ELEVATION

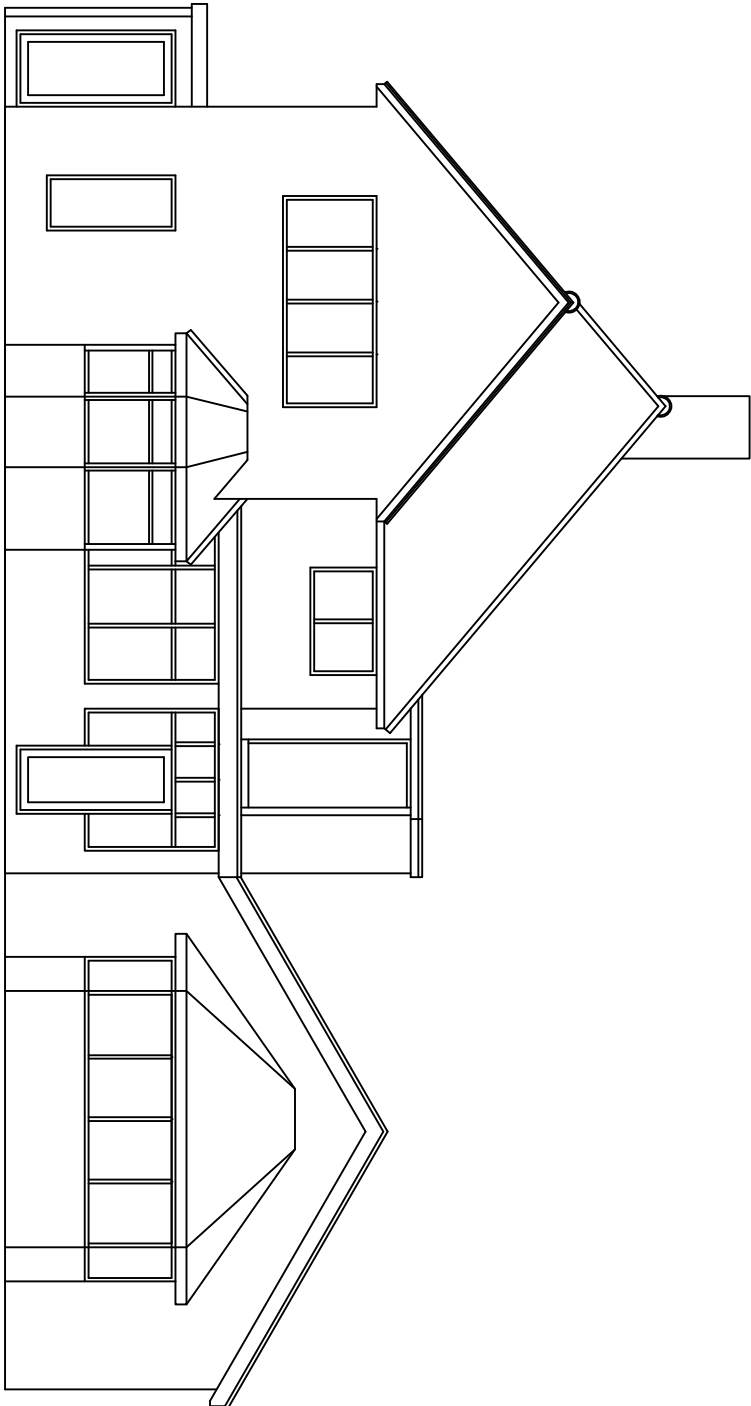


PROPOSED NORTH EAST ELEVATION

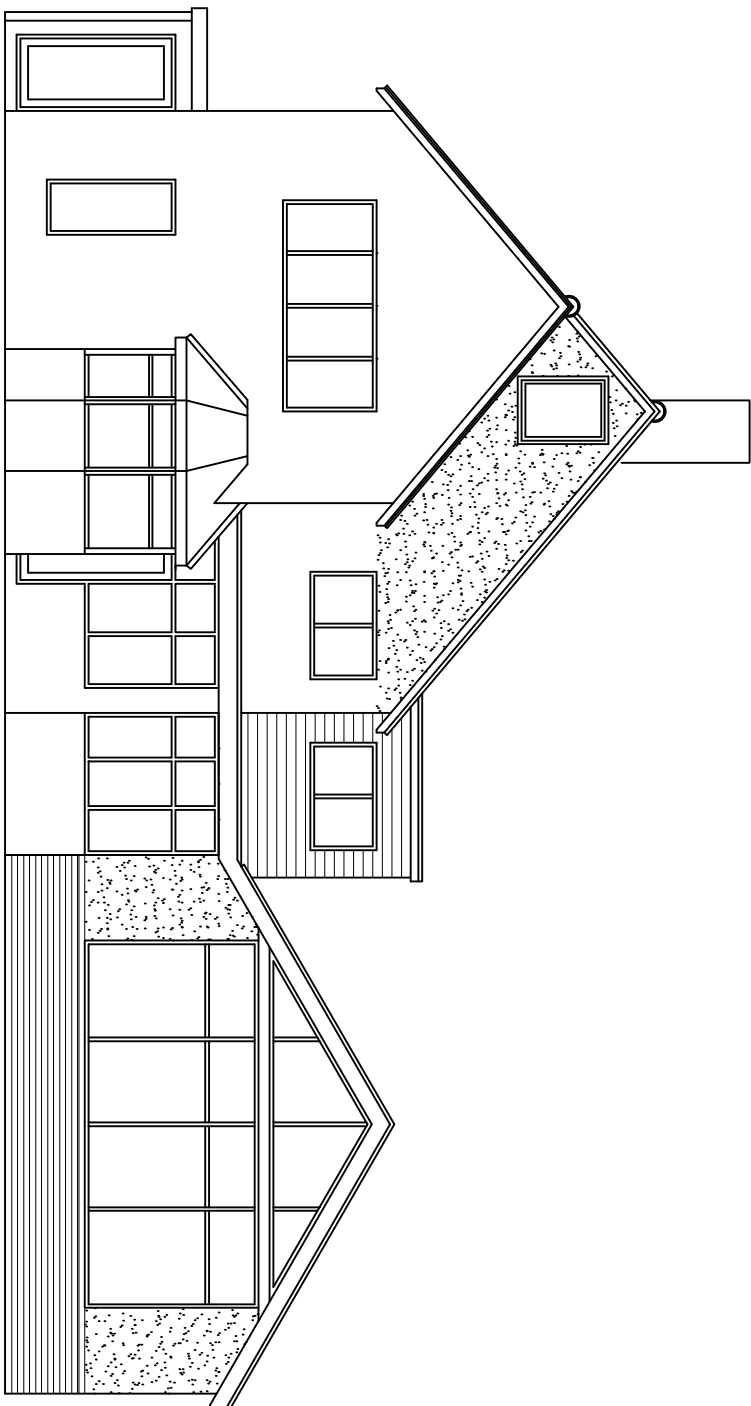

EXISTING SOUTH WEST ELEVATION

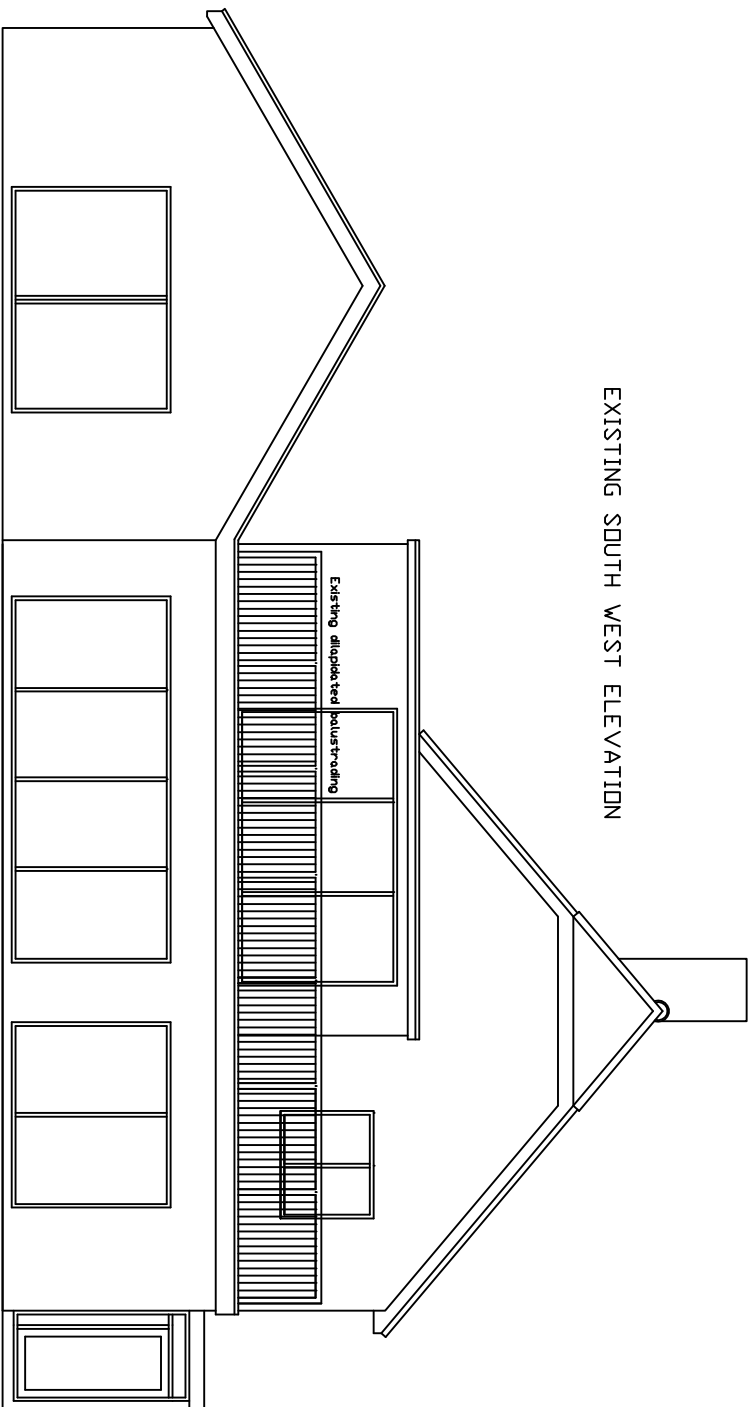

PROPOSED SOUTH WEST ELEVATION

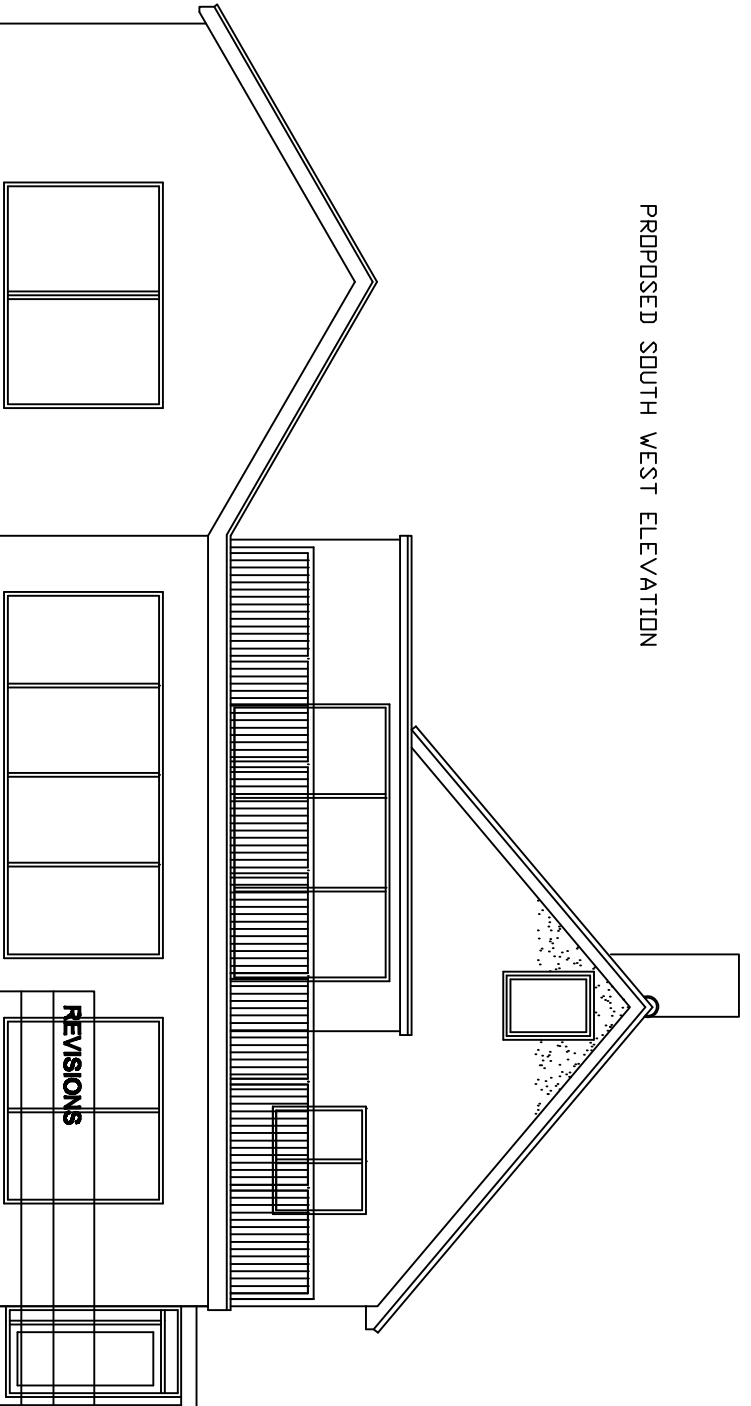

REVISIONS

1

2

&lt;