ARUN DISTRICT COUNCIL FP/21/15/PL

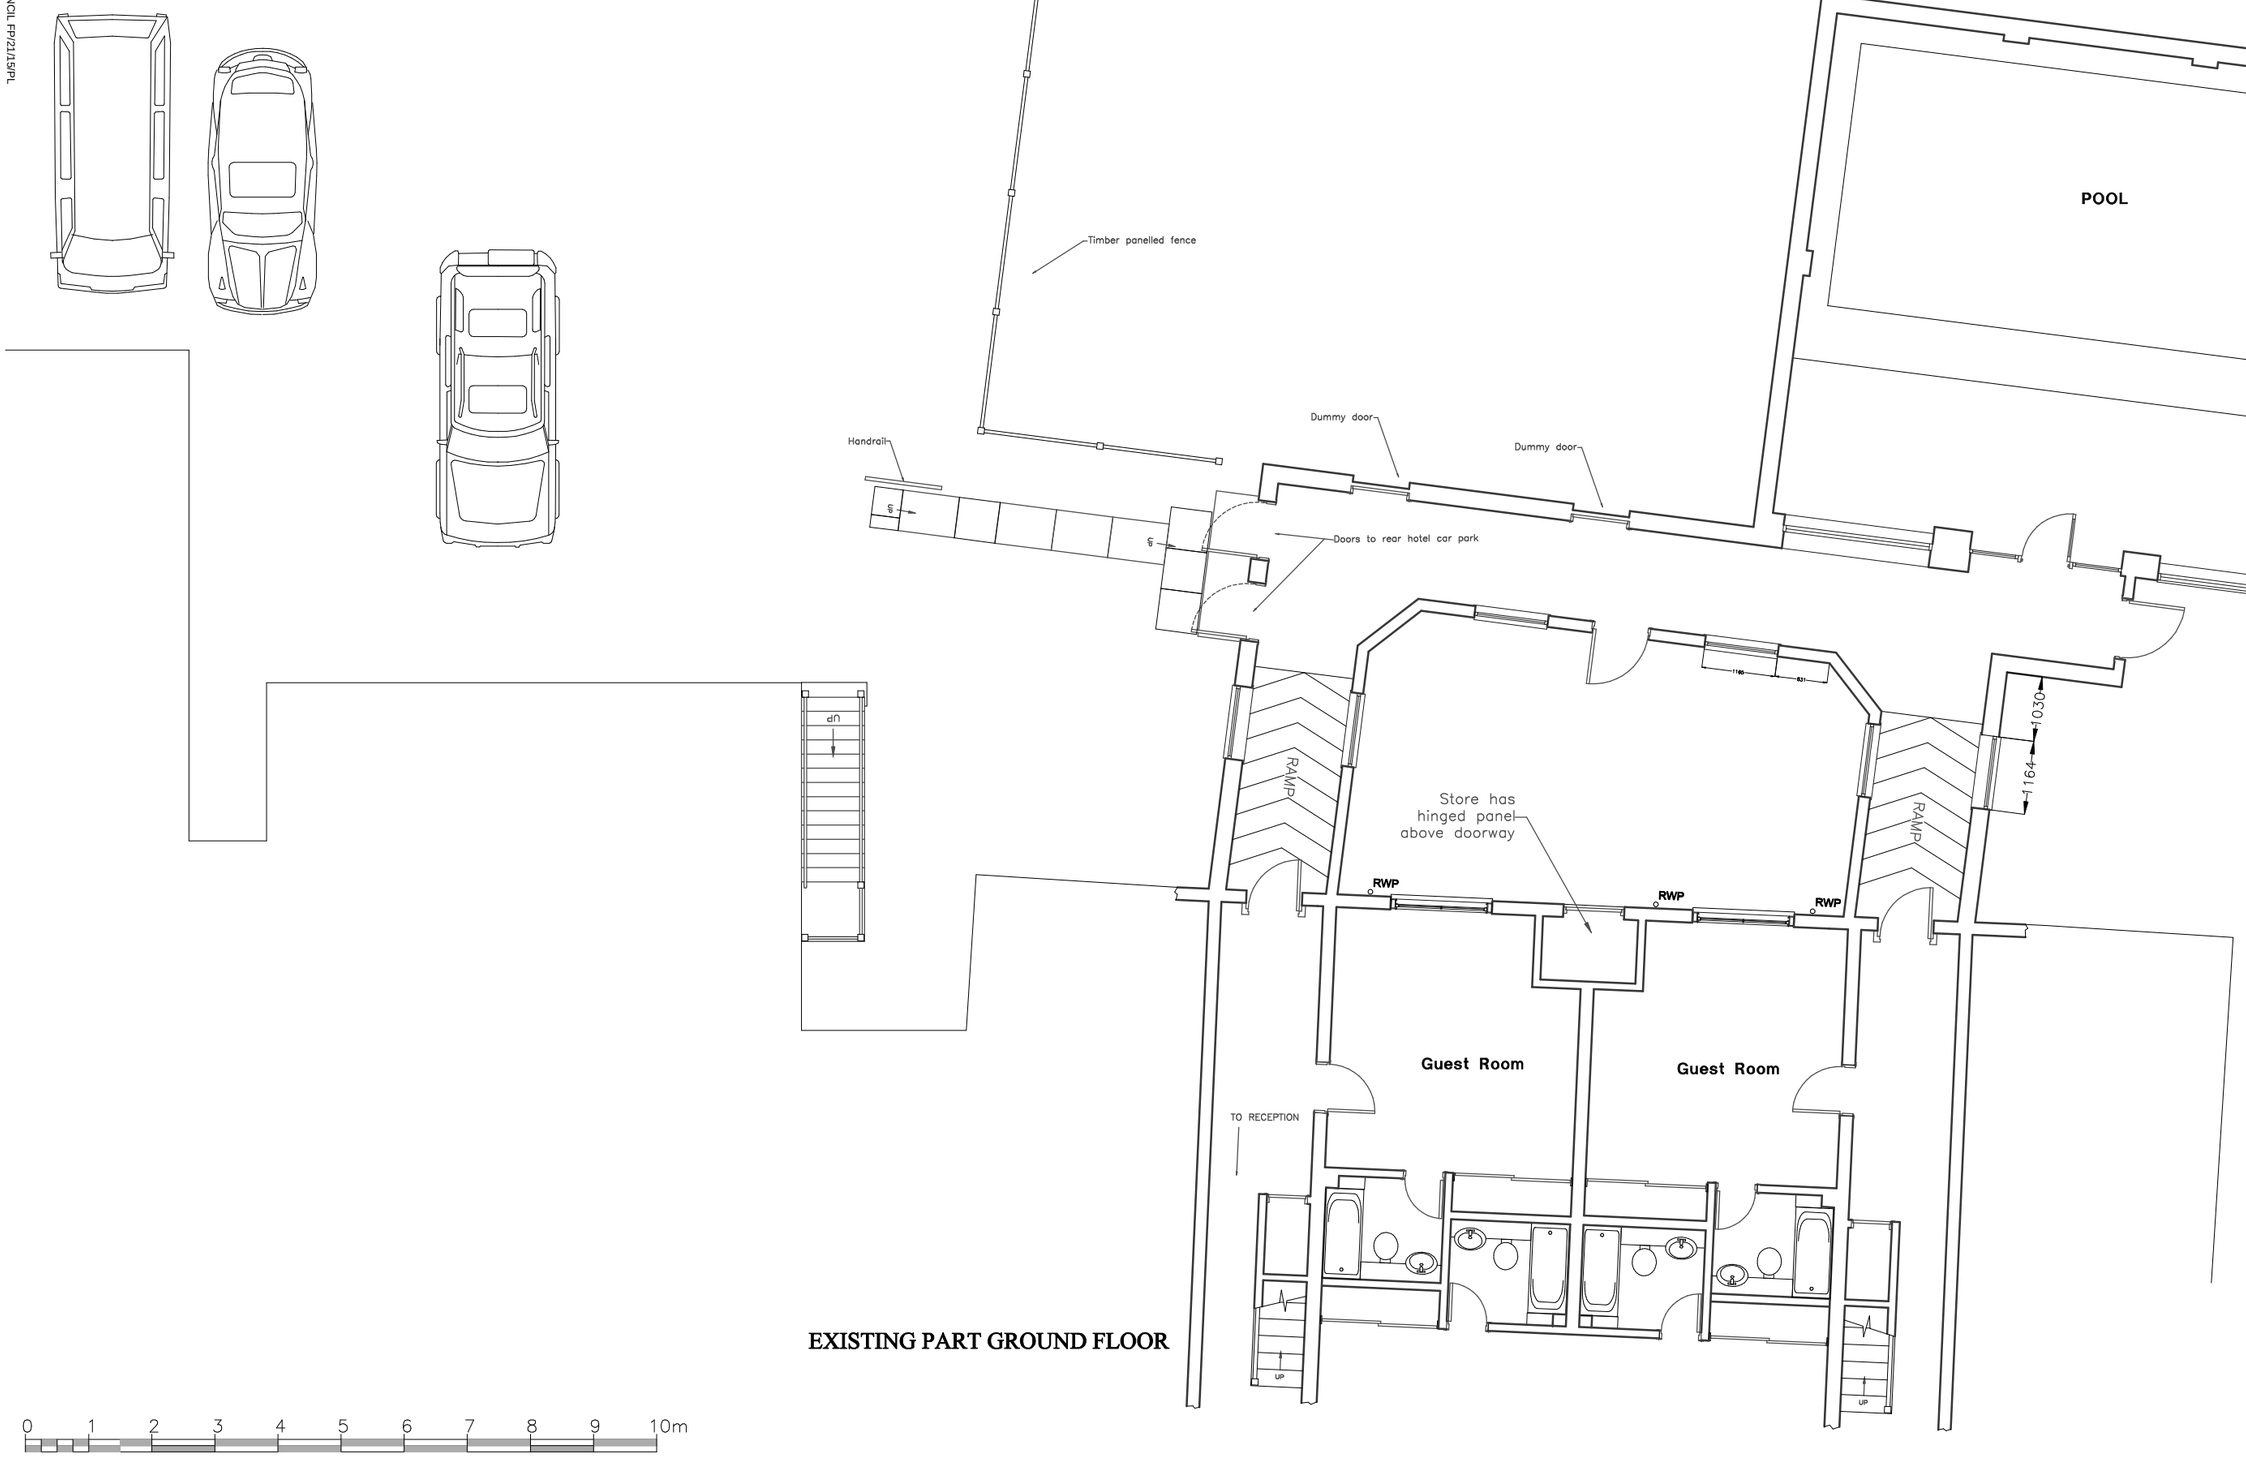

EXISTING PART GROUND FLOOR

AMAMUS DESIGN

Design Office
66, Claypath
Durham City. DH1 1QT
T: 0191 384 3193
F: 0191 386 9989
E: info@amamusdesign.co.uk

NOTES
Do not scale
The contractor or his nominated sub contractor will be responsible for taking site dimensions
Errors or ommissions must be reported to the designer
If this drawing differs from quantities in any way, the designers are to be informed before the work is put in hand.

Copyright© Richard Fletcher. This drawing must not be copied, reproduced or reissued without written consent.

REVISIONS
A: 12/04/11
Rear doors to West side amended, rear path & some additional annotation added

CONTRACT
Beachcroft Hotel
Clyde Road
Felpham, Bognor Regis
W. Sussex. PO22 7AH

TITLE
Existing Part Ground Plan
Showing the Pool facility

DRAWING No.
0198-10-02

SCALE
1:100 @ A3

DRAWN BY

DATE
January 2010

REV.
A