


- NOTES:**
1. Do not scale this drawing. Use figured dimensions only, except for Planning purposes.
  2. All dimensions must be checked on site by the contractor prior to commencement of work.
  3. All construction details are indicative and are to be checked and confirmed on site and any divergences are to be agreed with the Contract Administrator.



Block Plan Scale 1 : 250

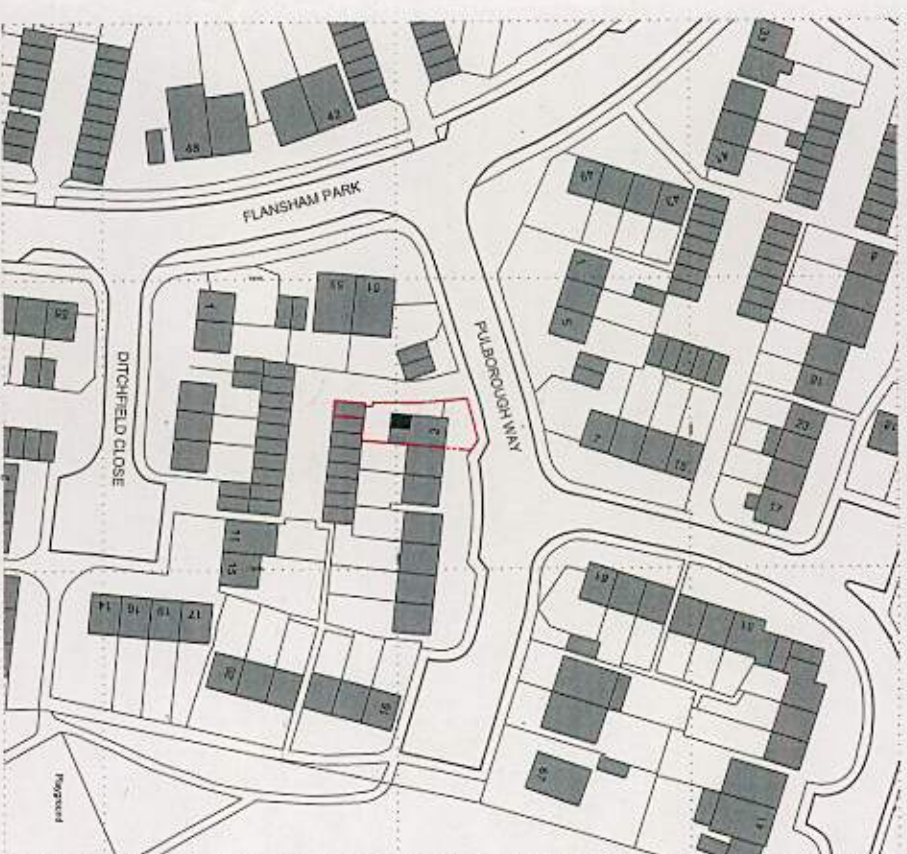

Location Plan Scale 1 : 1250

Ordnance Survey, (c) Crown Copyright 2012. All rights reserved. Licence number 100020449

**K.E. HILTON AND ASSOCIATES**  
Chartered Structural Engineers

2 ALBERT CHAMBERS  
SUDLEY ROAD  
BOGNOR REGIS  
WEST SUSSEX  
PO21 1EQ

Tel: 01243 865500  
Fax: 01243 860489  
Mobile: 07968 333140  
E-Mail: k\_e\_hilton@yahoo.co.uk

**SITE LOCATION  
AND BLOCK PLANS**



|       |                     |          |     |
|-------|---------------------|----------|-----|
| Scale | 1:250 - 1:1250 @ A3 | Drawn By | ACB |
| Date  | 30/10/12            | Checked  | KEH |

Drawing Number **4819 / 01**

**Proposed Rear Extension**  
**2 Pulborough Way Flansham Felpham PO22 6QR**