


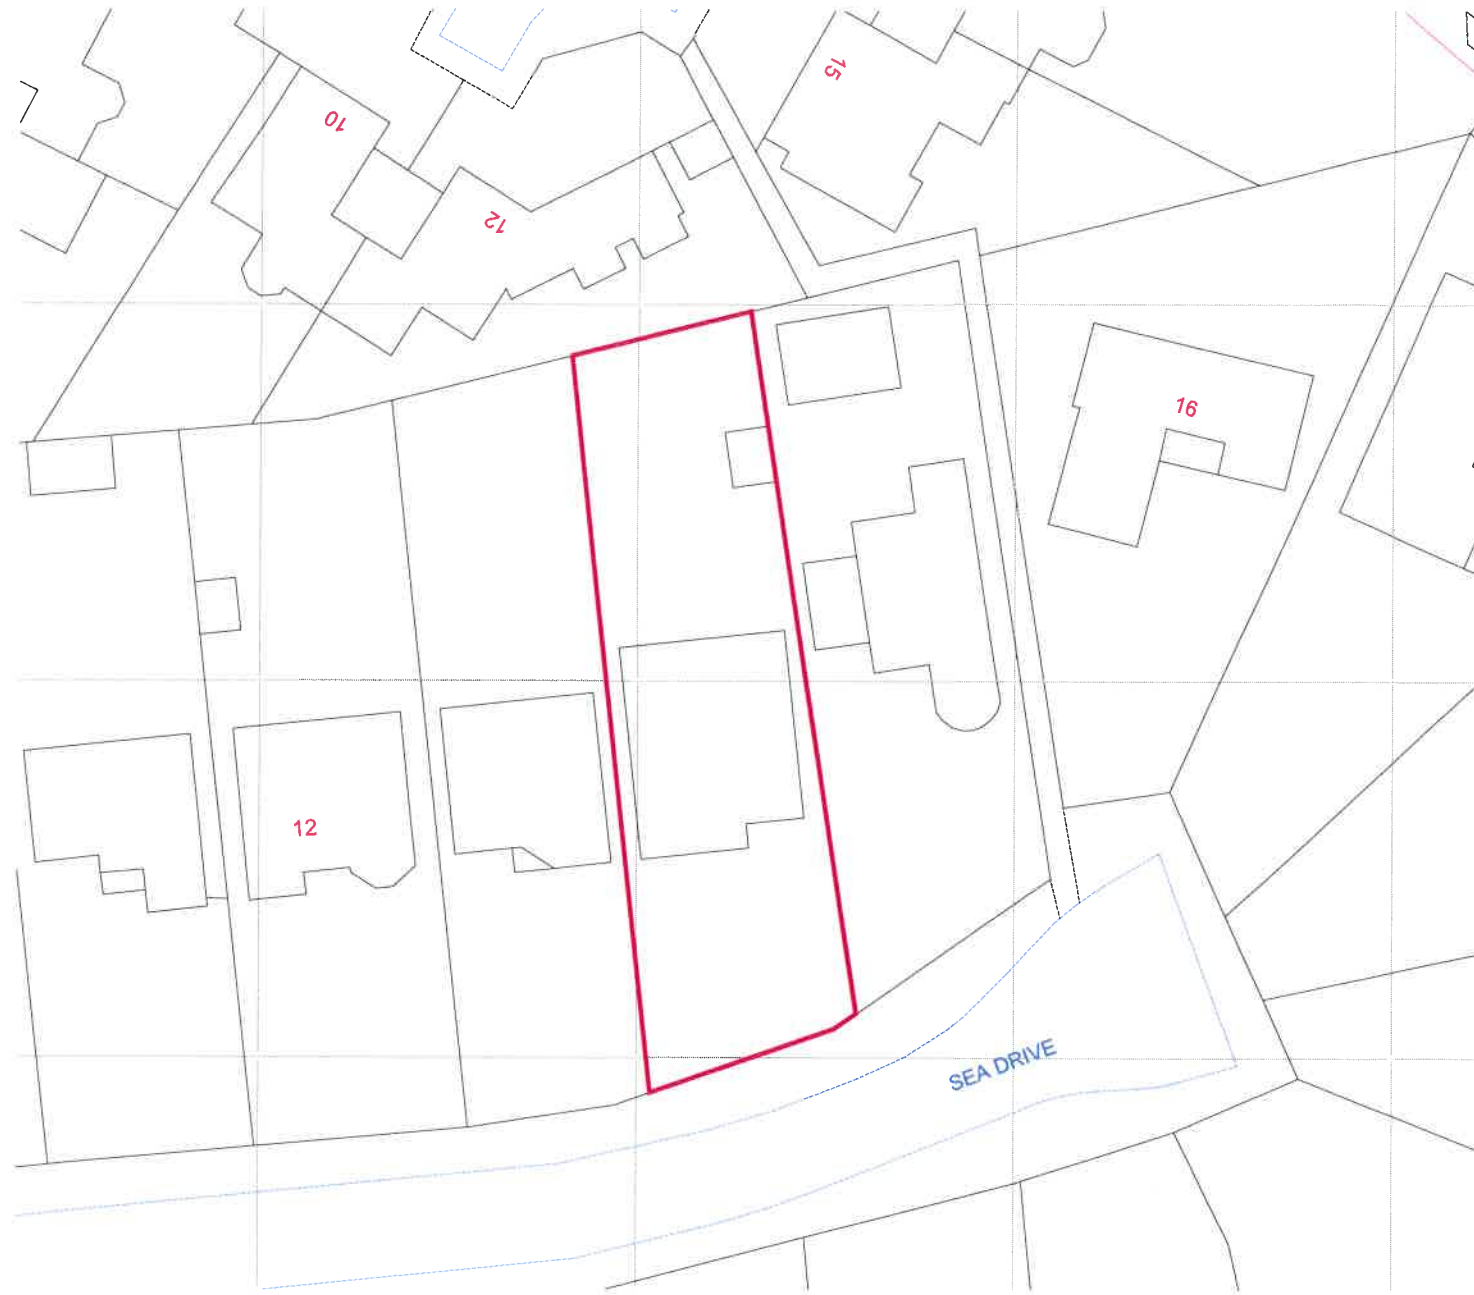

Block Plan - 1:500



Location Plan - 1:1250



look. design | planning | build
lookdesignandbuild.co.uk
e:office@lookdesignandbuild.co.uk
t:01243 512 278

SCALE
As noted @ A3
DRAWN BY
DE

PROJECT TITLE
Proposed Dwelling
14 Sea Drive
Bognor Regis
PO22 7NE

STATUS
Planning Application
DATE
September 2019

PROJECT NO.
PA-319-01
DRAWING TITLE
Site & Location Plan