




look. design | planning | build
lookdesignandbuild.co.uk
e:office@lookdesignandbuild.co.uk
t:01243 512 278

OS License No
100022432
SCALE
As noted @ A3
DRAWN BY
DE


PROJECT TITLE
Proposed Dwelling
14 Sea Drive
Bognor Regis
PO22 7NE

STATUS
Planning Application
DATE
September 2019

PROJECT NO.
PA-319-05
DRAWING TITLE
Proposed Site &
Location Plan

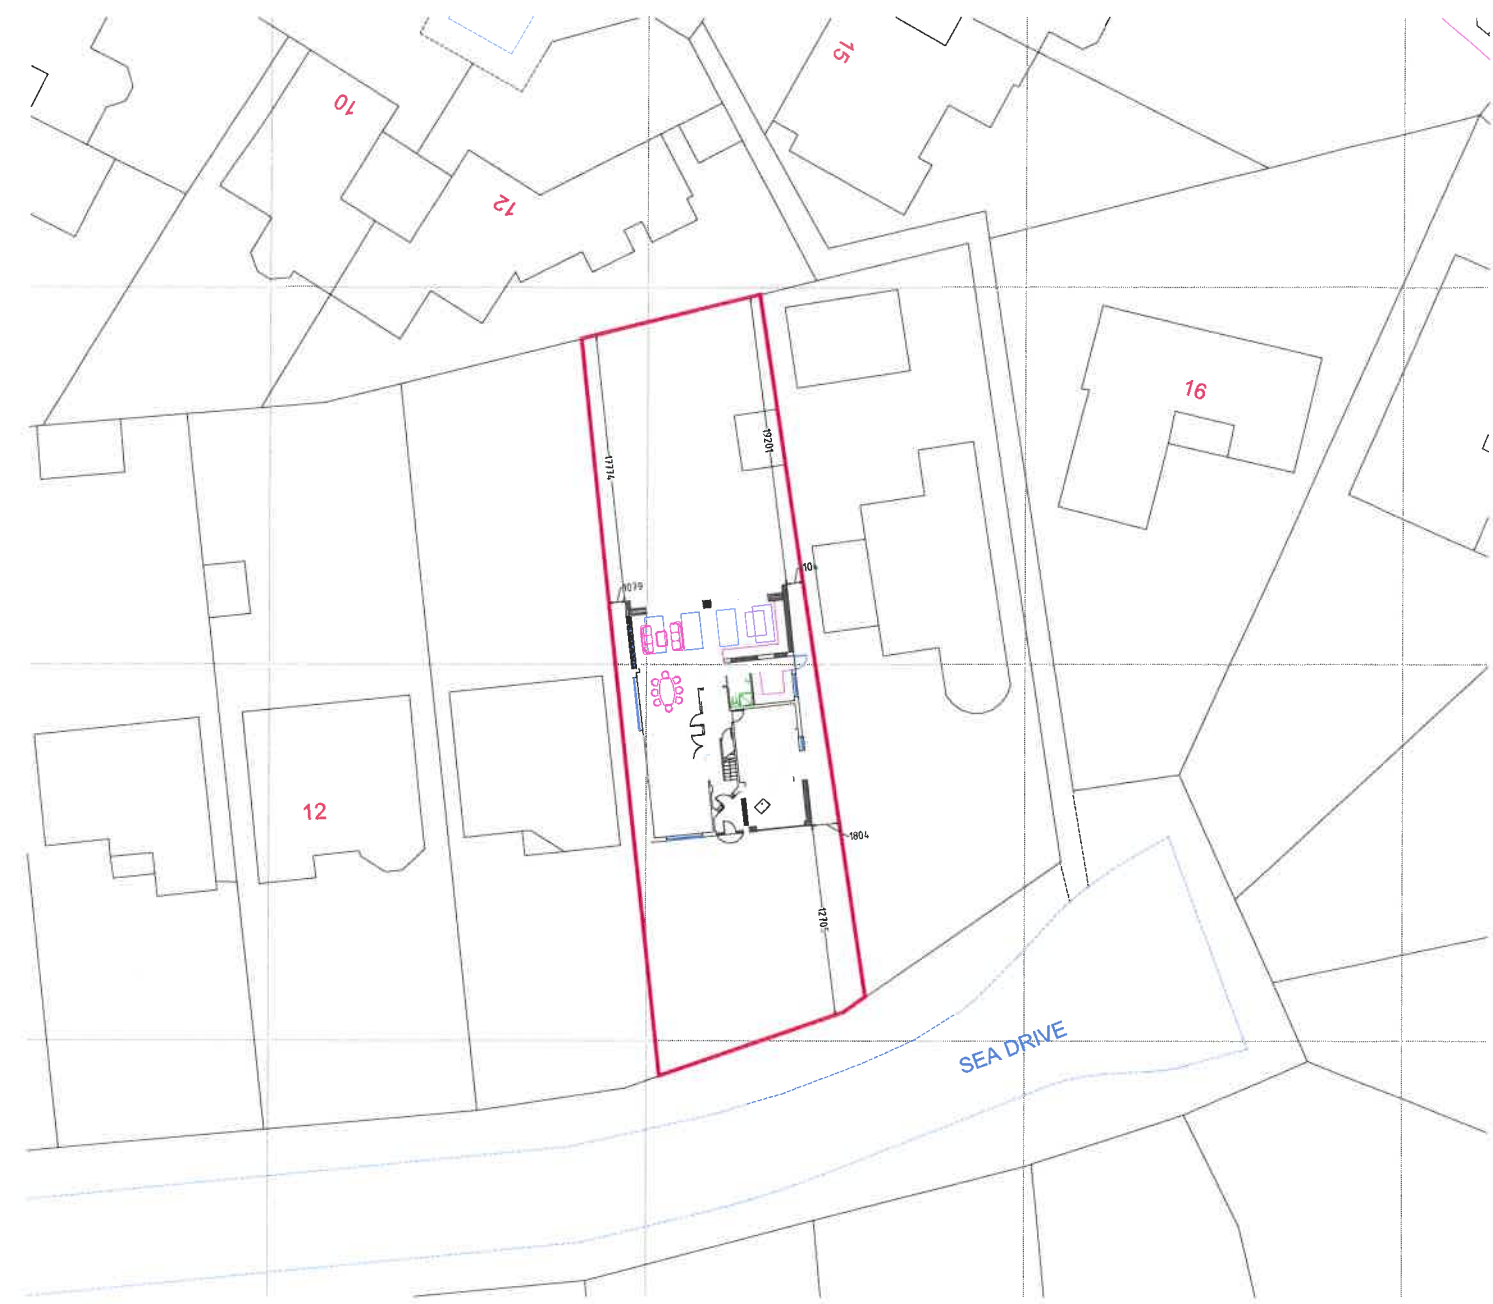

Block Plan - 1:500

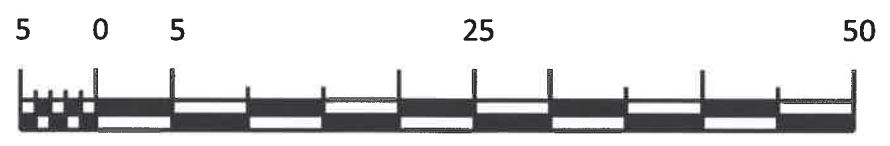

Location Plan - 1:1250

