



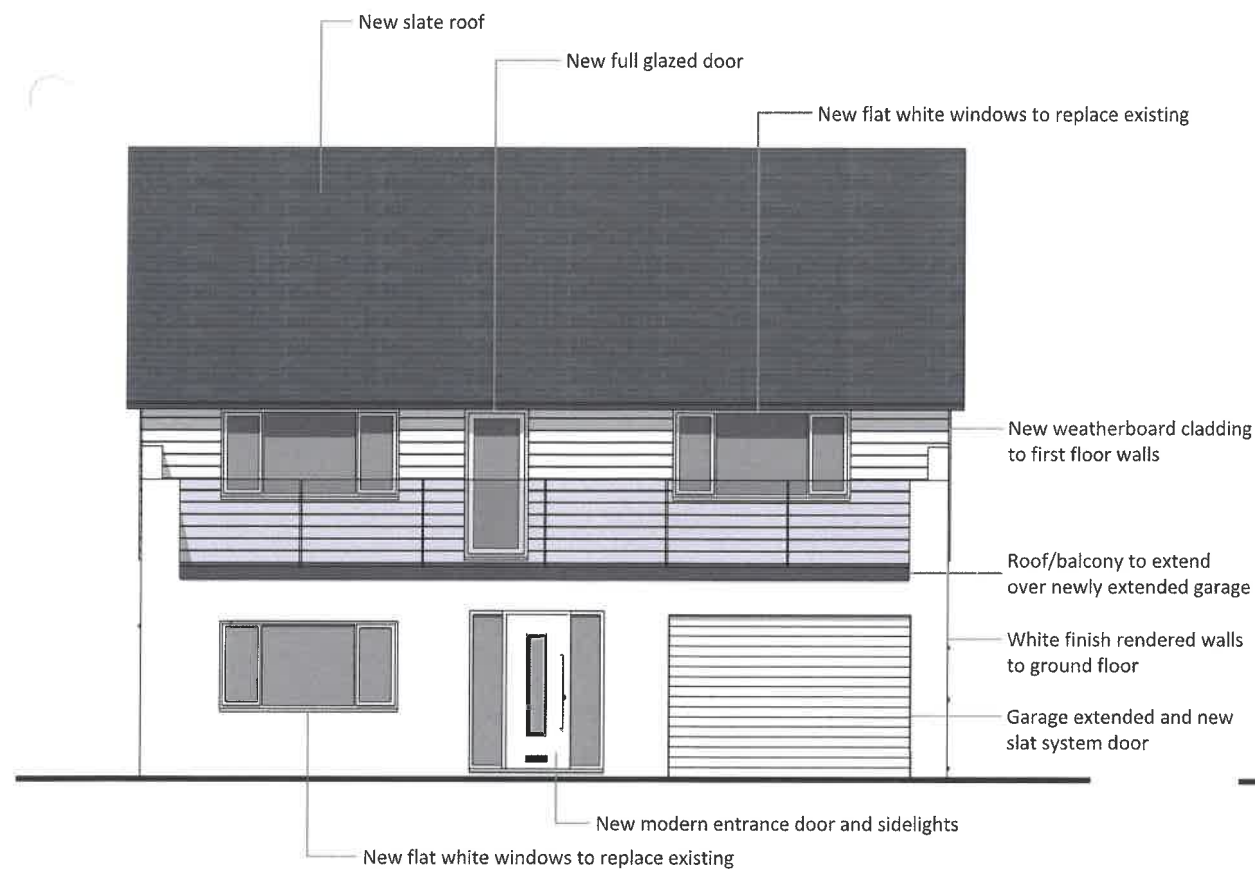


Front Elevation - Facing South



Side Elevation - Facing East

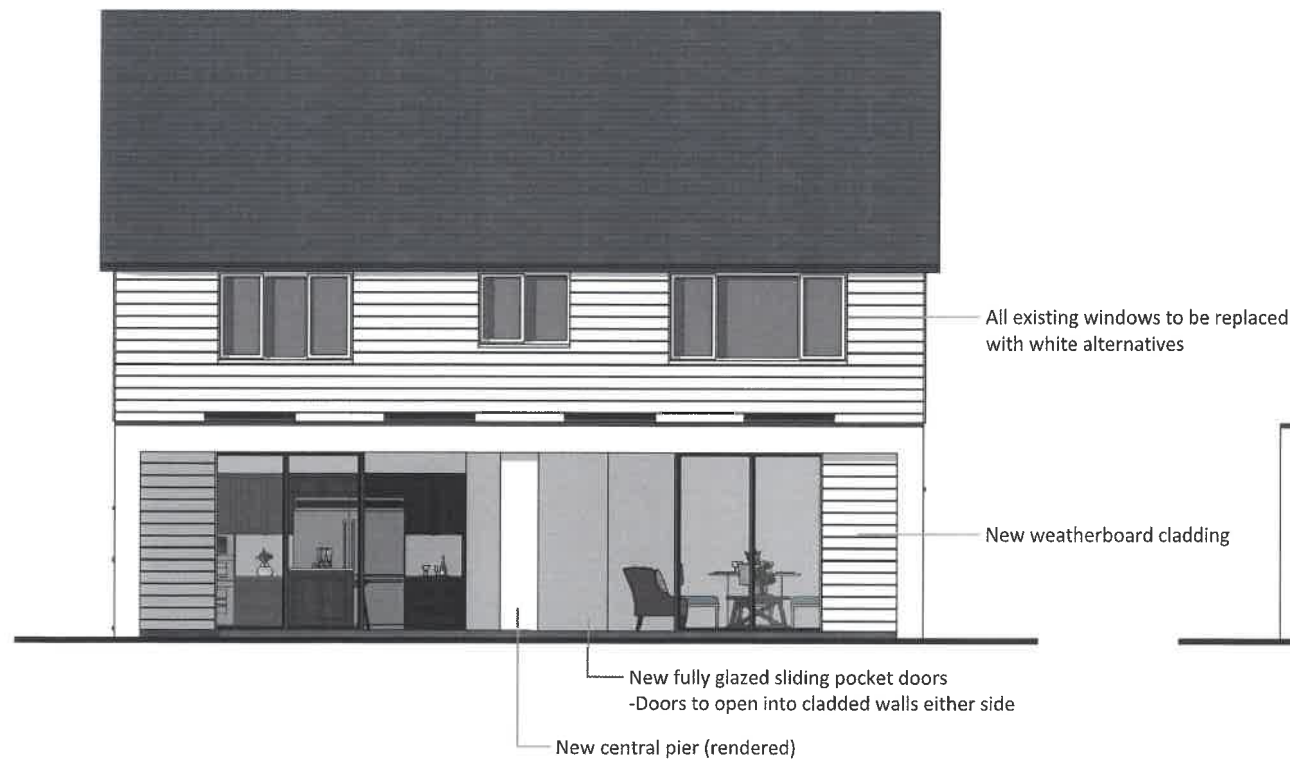

Rear Elevation - Facing North

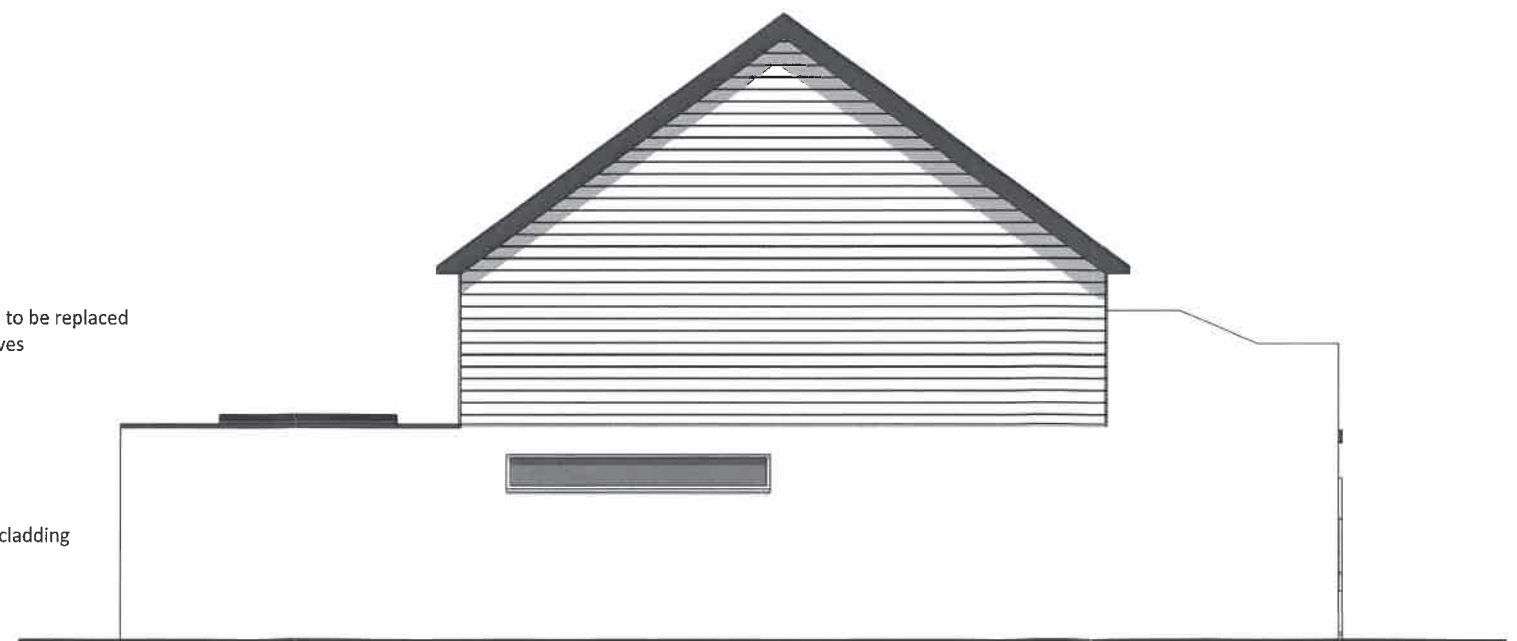

Side Elevation - Facing West

