



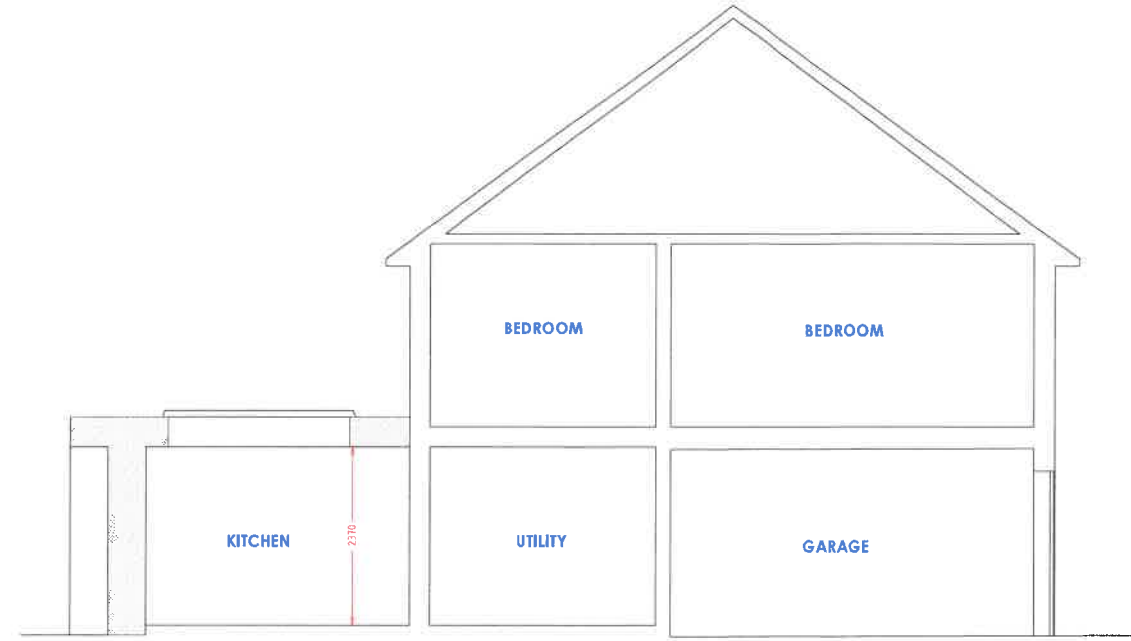

Section A-A

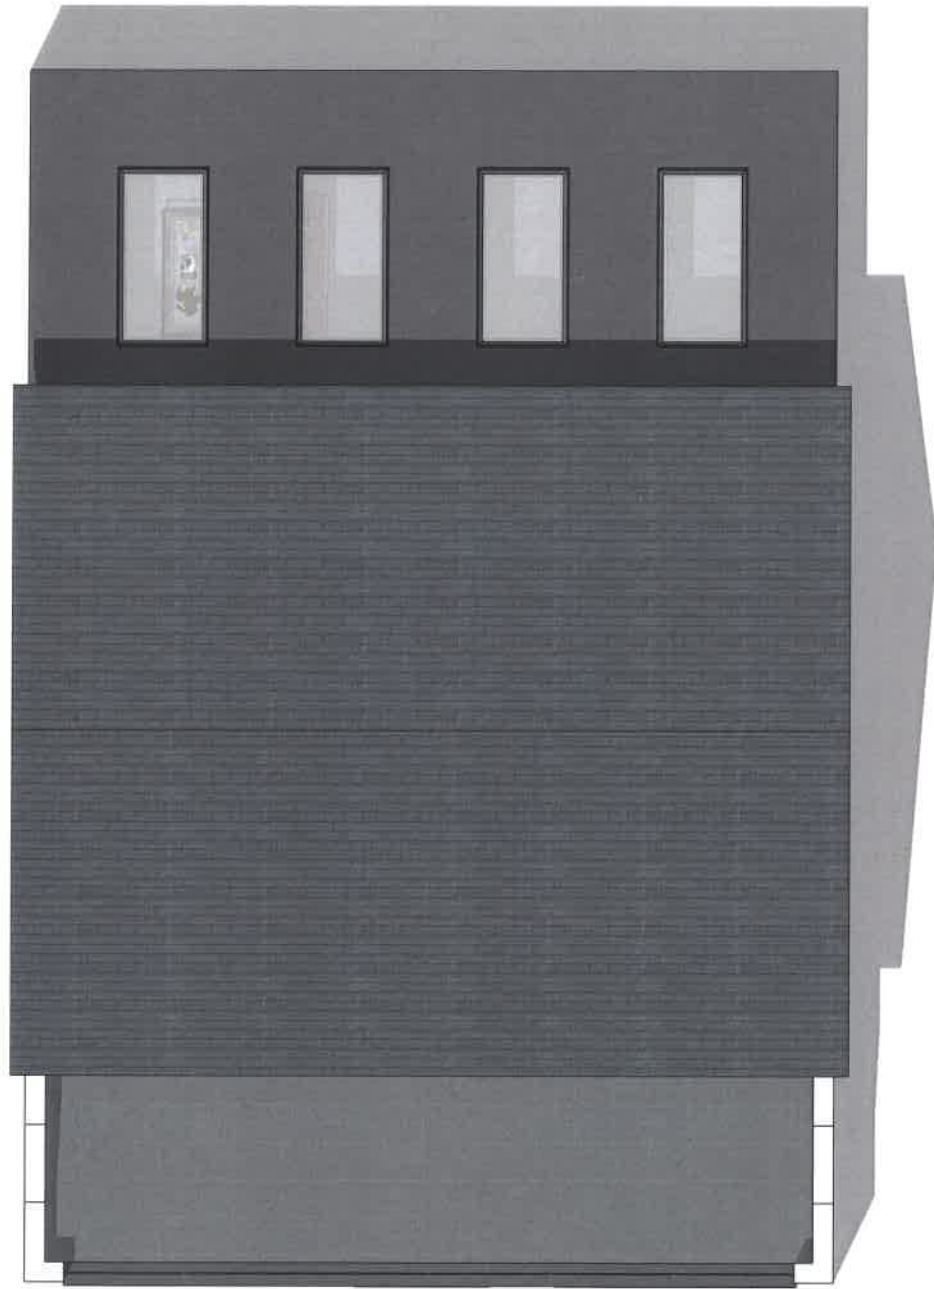

PROJECT NO. PA-319-08	STATUS Planning Application	PROJECT TITLE Proposed Dwelling	SCALE 1:100 @ A3	look. design planning build lookdesignandbuild.co.uk e:office@lookdesignandbuild.co.uk t:01243 512 278
DRAWING TITLE Proposed Plans & Section	DATE September 2019	14 Sea Drive Bognor Regis PO22 7NE	DRAWN BY DE	