


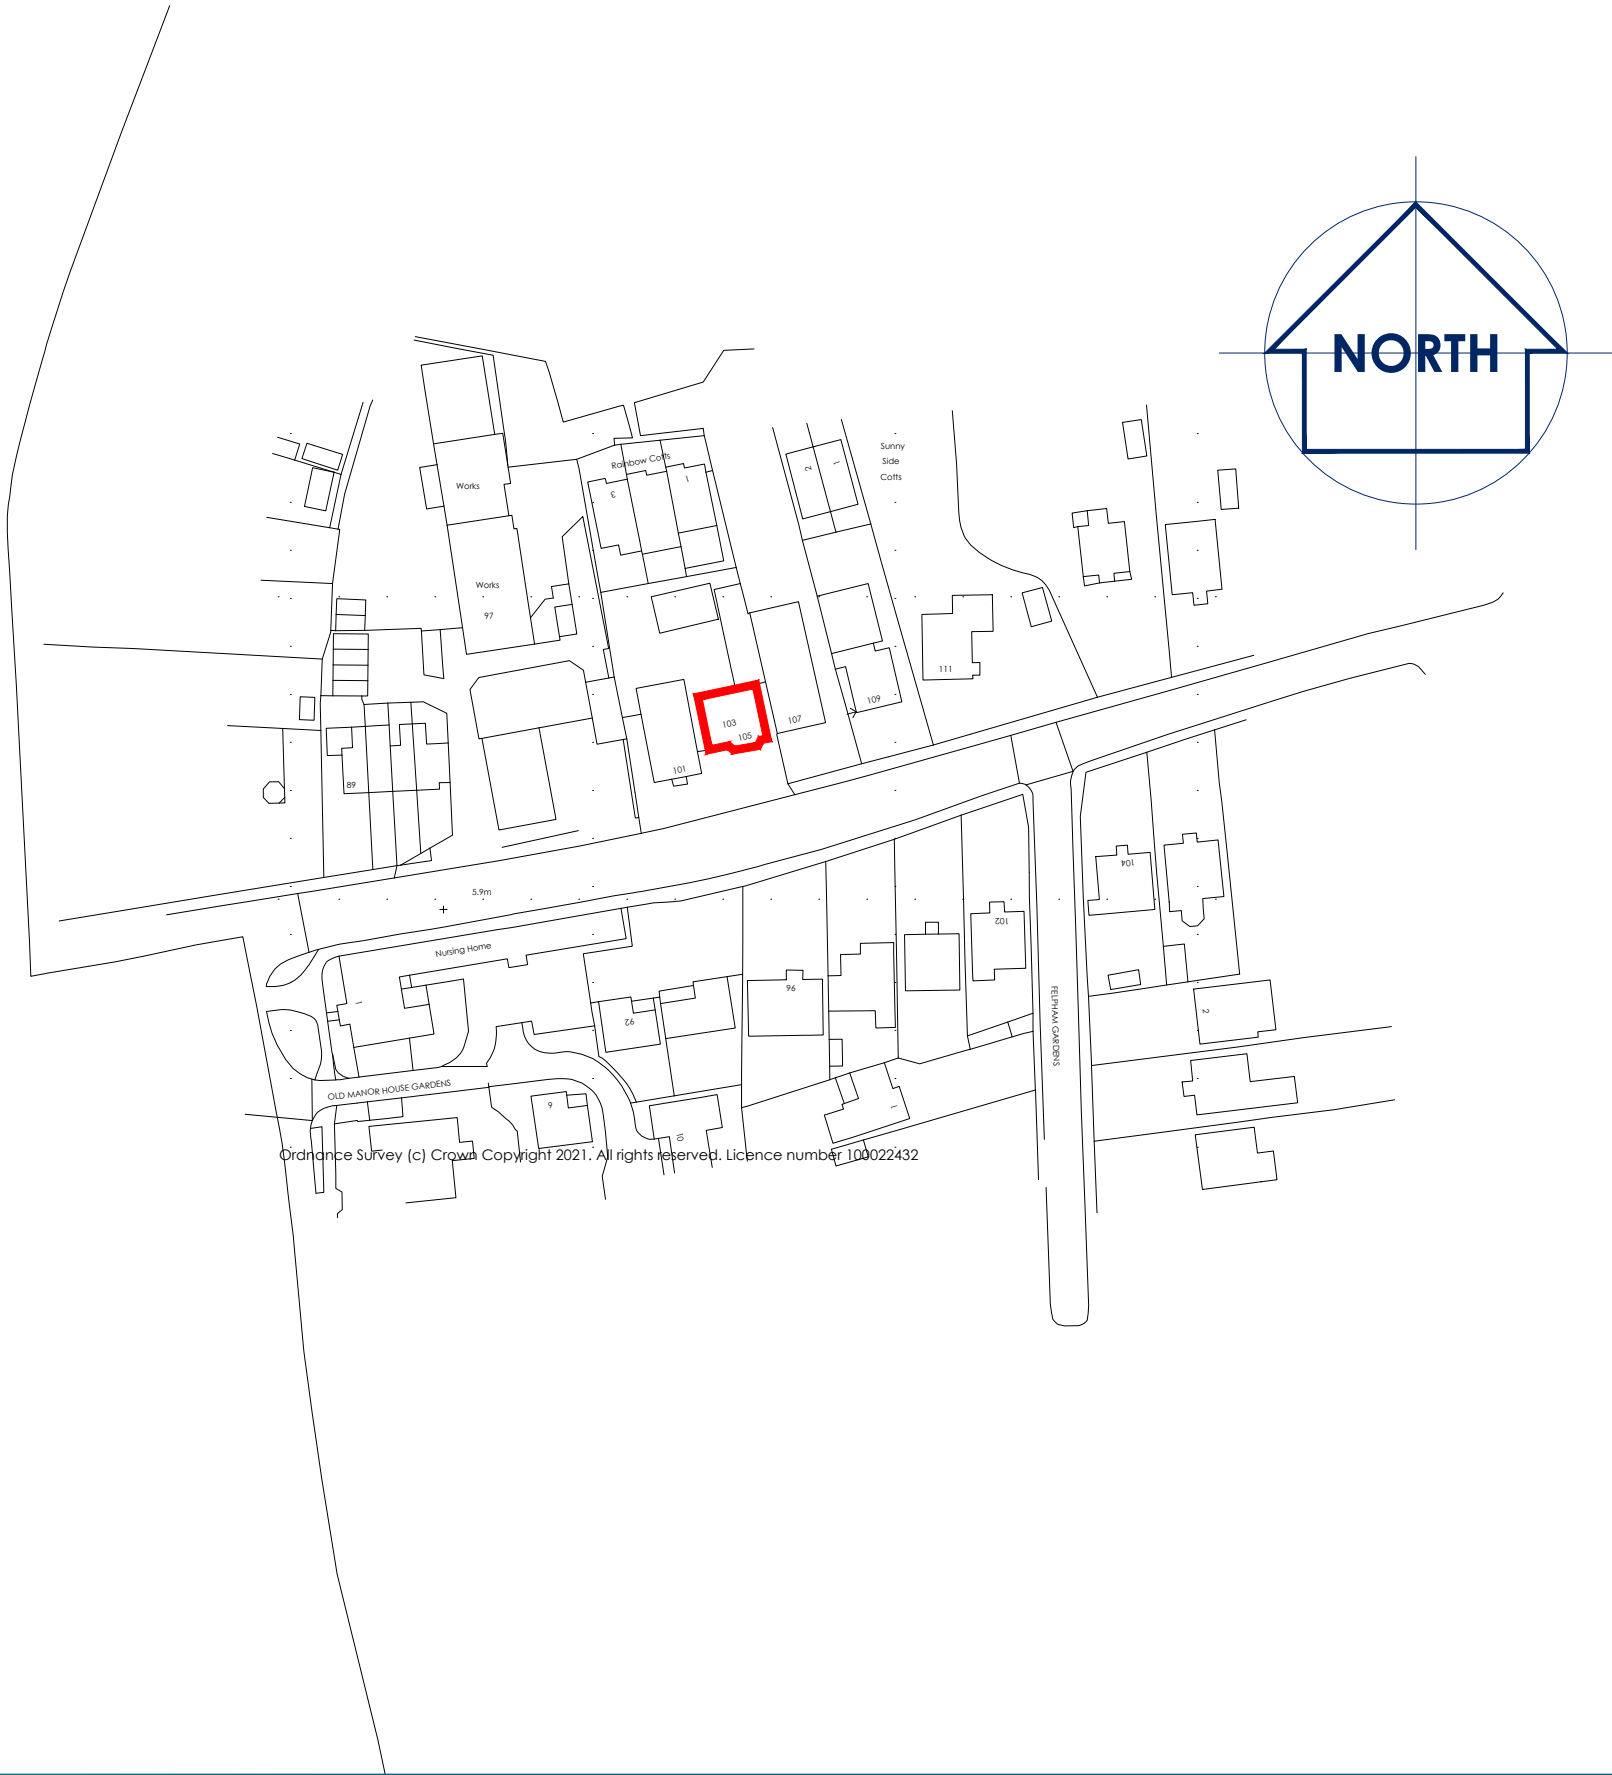

Ordnance Survey (c) Crown Copyright 2021. All rights reserved. Licence number 100022432

LEGENDS & INFORMATION

1:1250 SCALE

0 10 20 30 40 50 60 70 80 90 100 110 120m



THIS DRAWING IS THE COPYRIGHT OF THE SOUTHERN CO-OPERATIVE AND MAY NOT BE COPIED, ALTERED OR REPRODUCED IN ANY FORM, OR PASSED TO A THIRD PARTY WITHOUT THE WRITTEN CONSENT OF THE SOUTHERN CO-OPERATIVE.

DO NOT SCALE FROM THIS DRAWING, EXCEPT FOR PLANNING PURPOSES. USE FIGURED DIMENSIONS ONLY.

DIMENSIONS SHOULD BE CHECKED AND VERIFIED ON SITE AND ANY DISCREPANCIES SHOULD BE REPORTED TO THE DESIGNER.

IF IN DOUBT ASK FOR CONFIRMATION.

REVISIONS

| REV | DESCRIPTION        | DRAWN | CHKD | DATE       |
|-----|--------------------|-------|------|------------|
| 1ST | LOCATION PLAN      | RY    | **   | 03/09/2019 |
| A   | LOCATION PLAN 2021 | JM    | **   | 01/10/2021 |

southern coop



Property Department  
1000 Lakeside, Western Road, Portsmouth, PO6 3FE  
T: 023 9222 2500 | F: 023 9222 2650

ISSUED FOR

LOCATION PLAN

ADDRESS  
103-105 FELPHAM WAY  
FELPHAM  
WEST SUSSEX  
PO22 8QB

DRAWING TITLE  
LOCATION PLAN

| DRAWING SCALE  | SHEET SIZE | SHEET No. | DRAWN | CHKD | DATE       |
|----------------|------------|-----------|-------|------|------------|
| 1:1250         | A3         | 1 of 1    | RY    | **   | 03-09-2019 |
| DRAWING NUMBER | REVISION   |           |       |      |            |

SC-643-V1-GF-DR-K-0004

A

AS FITTED