

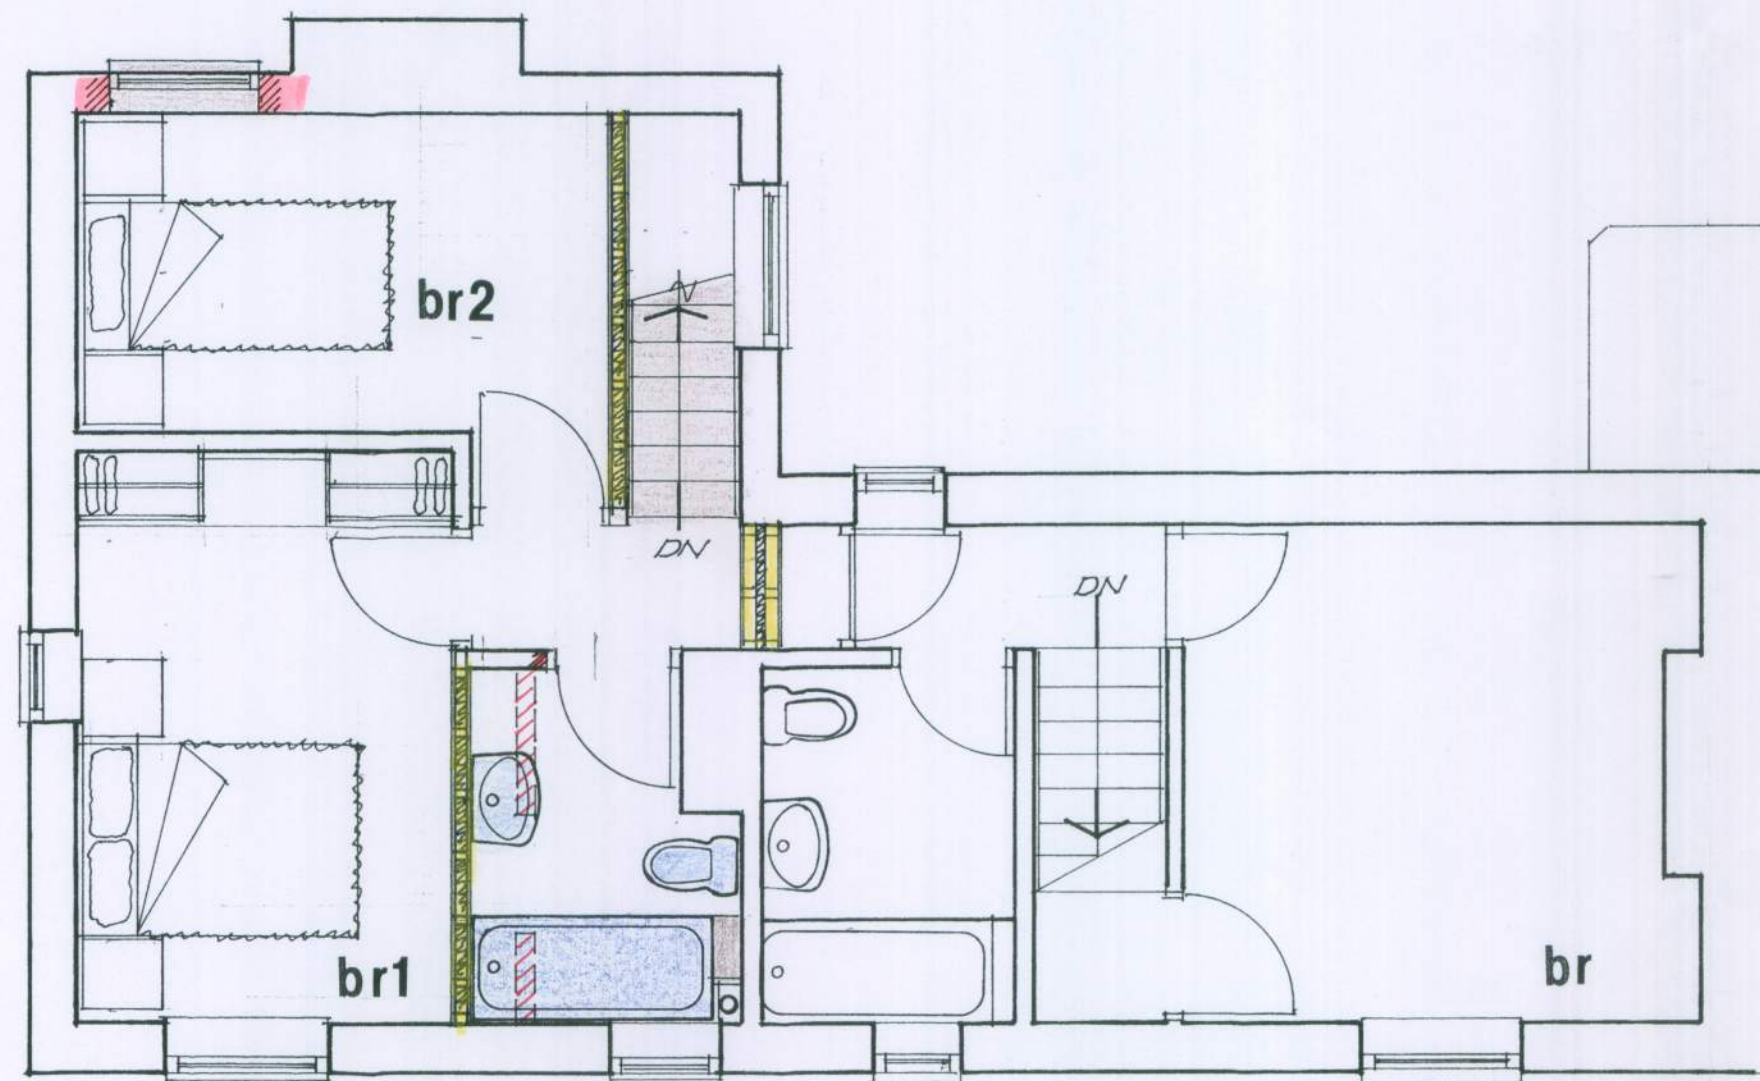


Form opening & build in window removed from ground floor.

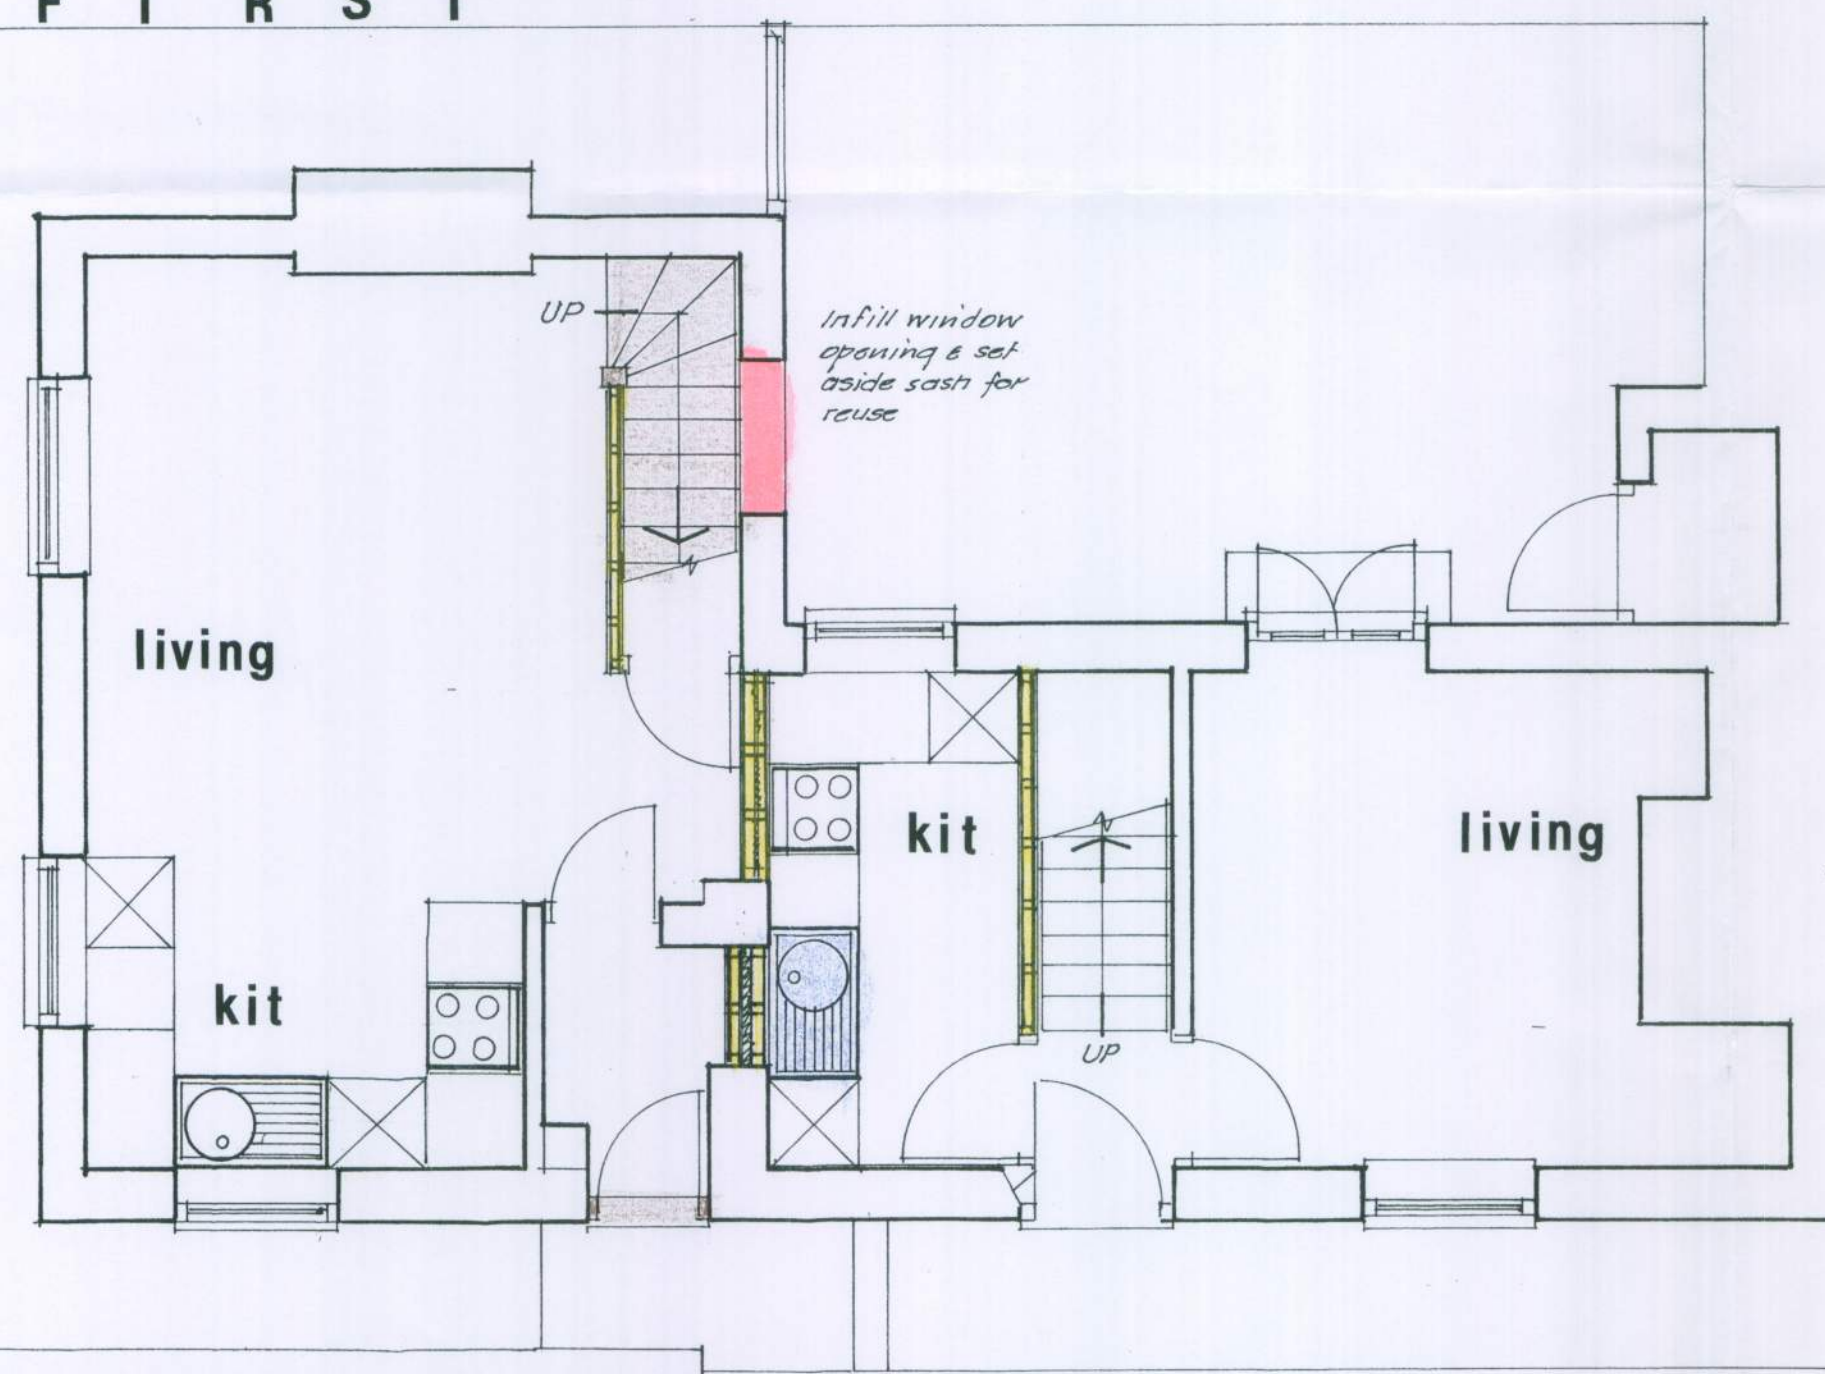


F I R S T

S E C T I O N

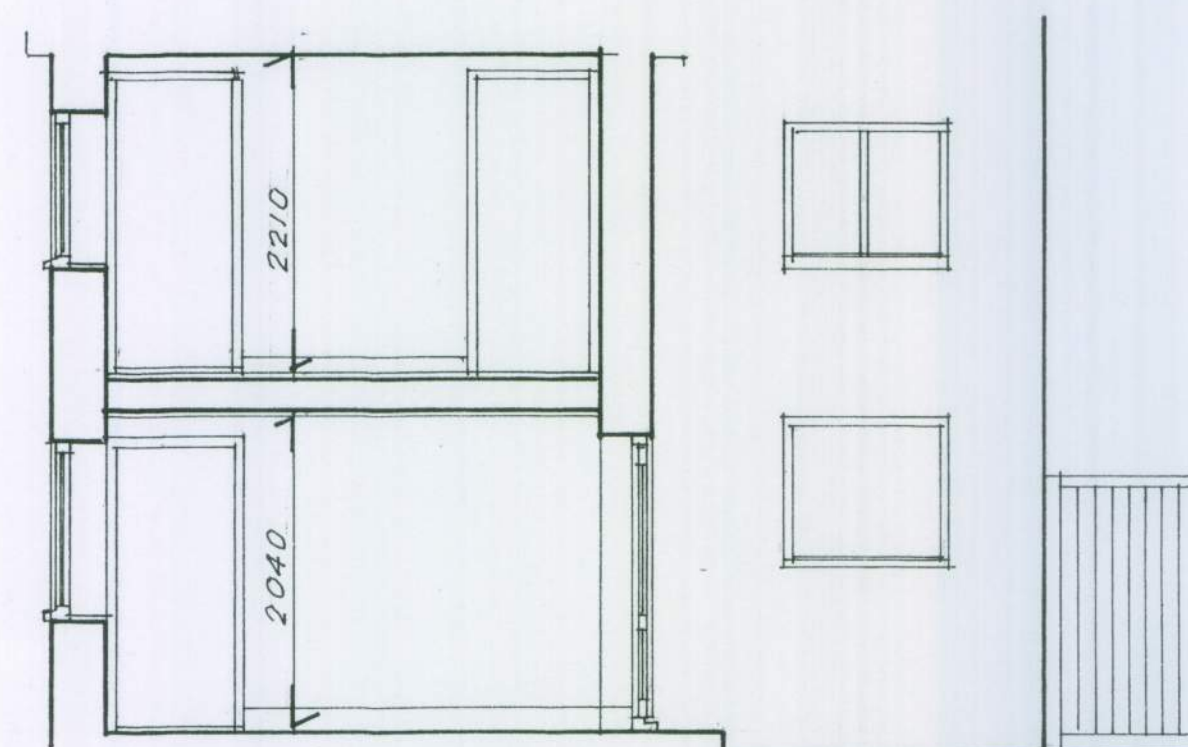

G R O U N D

SCALE 1:50

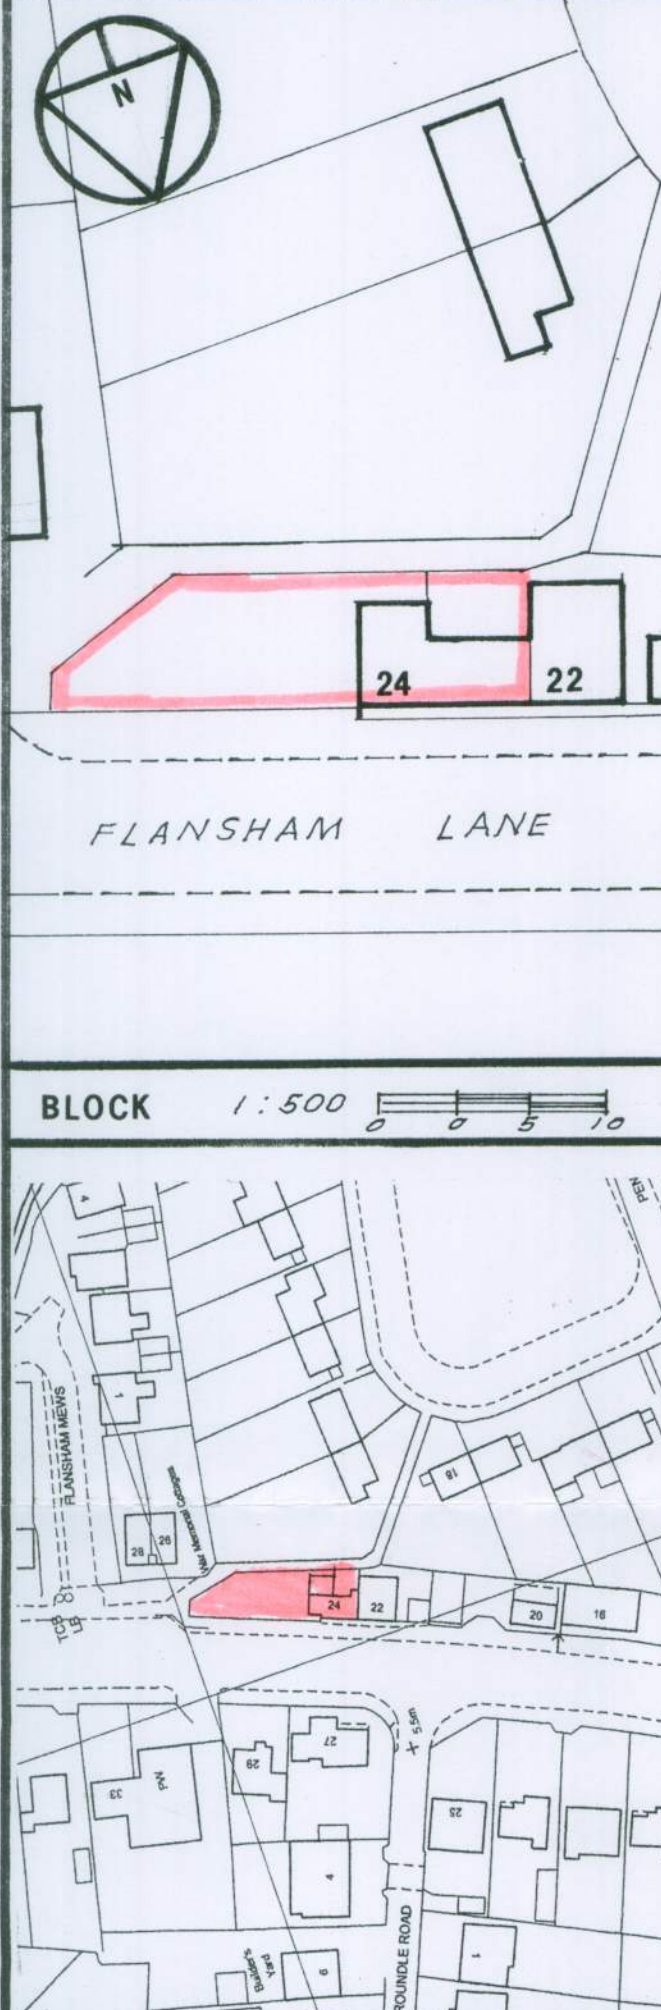

SITE 1:1250

24 Flansham Lane
Bognor Regis
West Sussex

Drawing No. 11,486 B

Scale: 1:50

A2

October 2010

Roy C. King. FRICS.
Chartered Surveyor
361 Upper Shoreham Road
Shoreham-by-Sea
West Sussex BN43 5NB
Telephone & Fax: (01273) 453619