






Ordnance Survey (c) Crown Copyright 2017. All rights reserved. Licence number 100022432

SITE LOCATION PLAN 1:1250

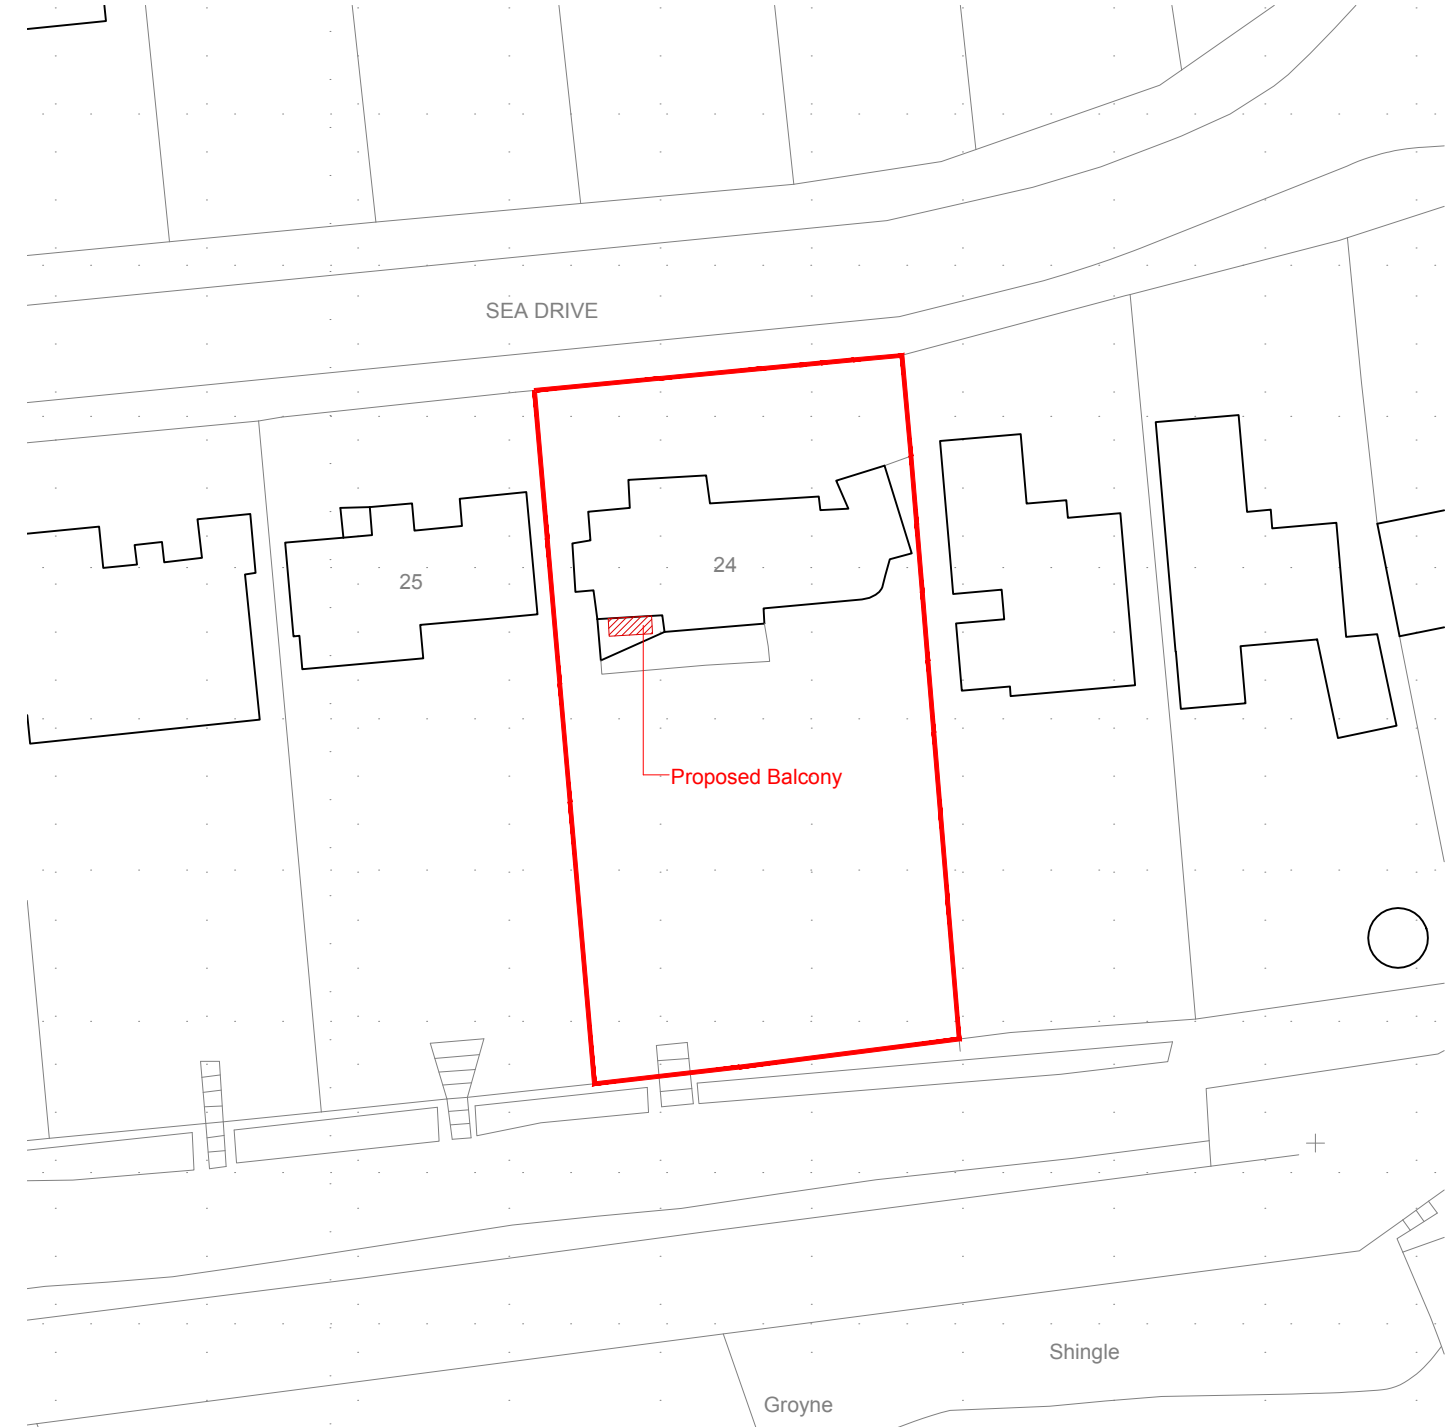

BLOCK PLAN 1:500

REVISIONS:
 29.08.2017 - Planning Application Issue
 05.09.2017 - Planning Application Issue (Additional Info Request)

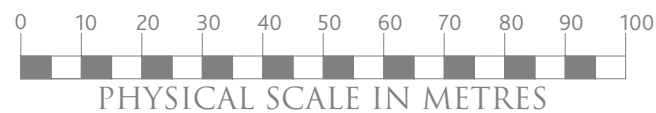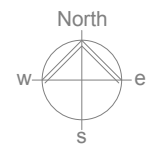

SITE LOCATION & BLOCK PLAN
PROPOSED REMODELLING
 24 SEA DRIVE . FELPHAM . WEST SUSSEX . PO22 7NE
 FOR . MR & MRS STEWART
 Job No. 568 Scale. 1:1250 & 1:500@A3 Dwg No. 568-100 © June 2017

SITE LOCATION & BLOCK PLAN
 Dwg. No. 568-100

PULLEN & WELLS
 ARCHITECTS

41-42 Southgate Place · Chichester
 West Sussex · PO19 1ET
 Tel 01243 85 95 10

office@pullenandwellsarchitects.co.uk
 www.pullenandwellsarchitects.co.uk

This drawing has been prepared for the purpose of gaining planning permission only and does not purport to be a working or contractual drawing and should not be used for any building or contractual purposes.
 This drawing has been prepared based on survey drawings and information prepared by others.
 All dimensions and levels on all drawings must be checked and verified on site before commencement of works.