



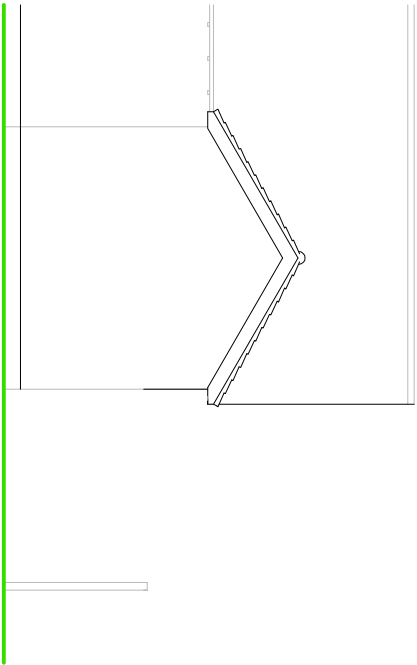


SOUTHERN ELEVATION

NOTES

- ROOF - Interlocking concrete tiles to pitched roof and felled flat roofing and PVC sheeting to garage and other outbuildings.
- WALLS - White painted render with some mock Tudor features.
- WINDOWS/DOORS - White framed PVC double glazed units.

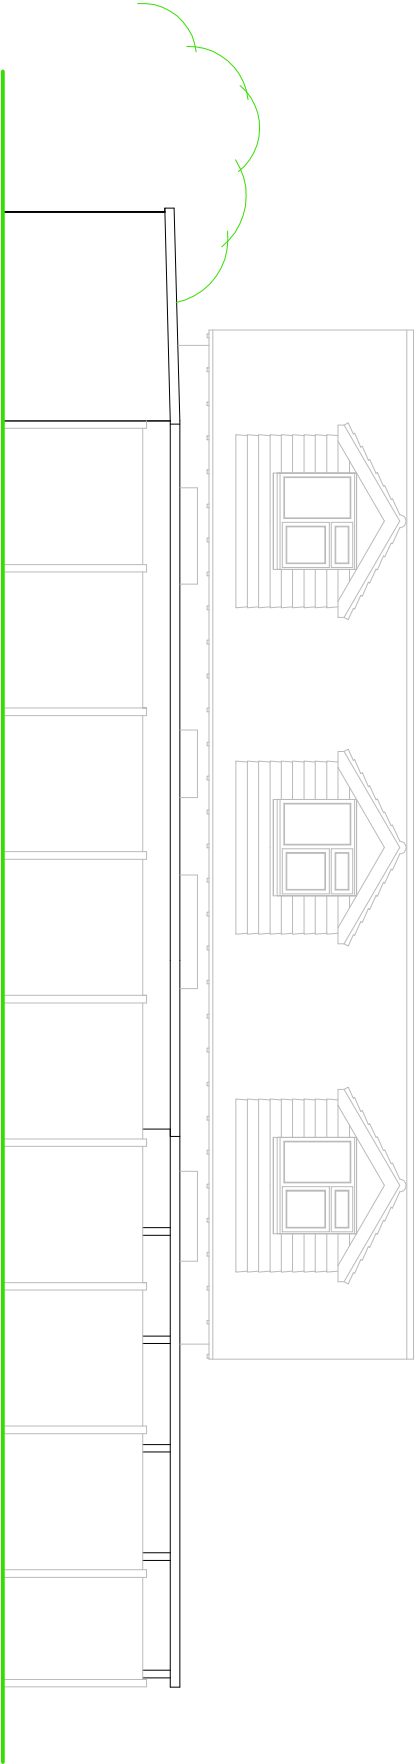

NORTHERN ELEVATION

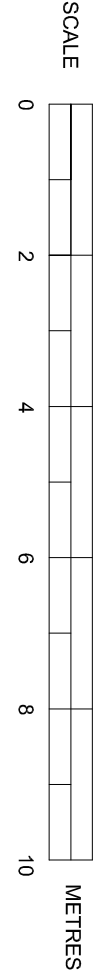

EXISTING ELEVATIONS

SUSSEX BUILDING CONSULTANCY LIMITED

25 LIMMER LANE, FELPHAM,
BOGNOR REGIS, WEST SUSSEX.

SCALE - 1/100 REV - DATE - 11/09/2018



LABC
partner
3 NORFOLK ROAD
BOGNOR REGIS
PO21 9LZ
TEL - (01243) 981379