



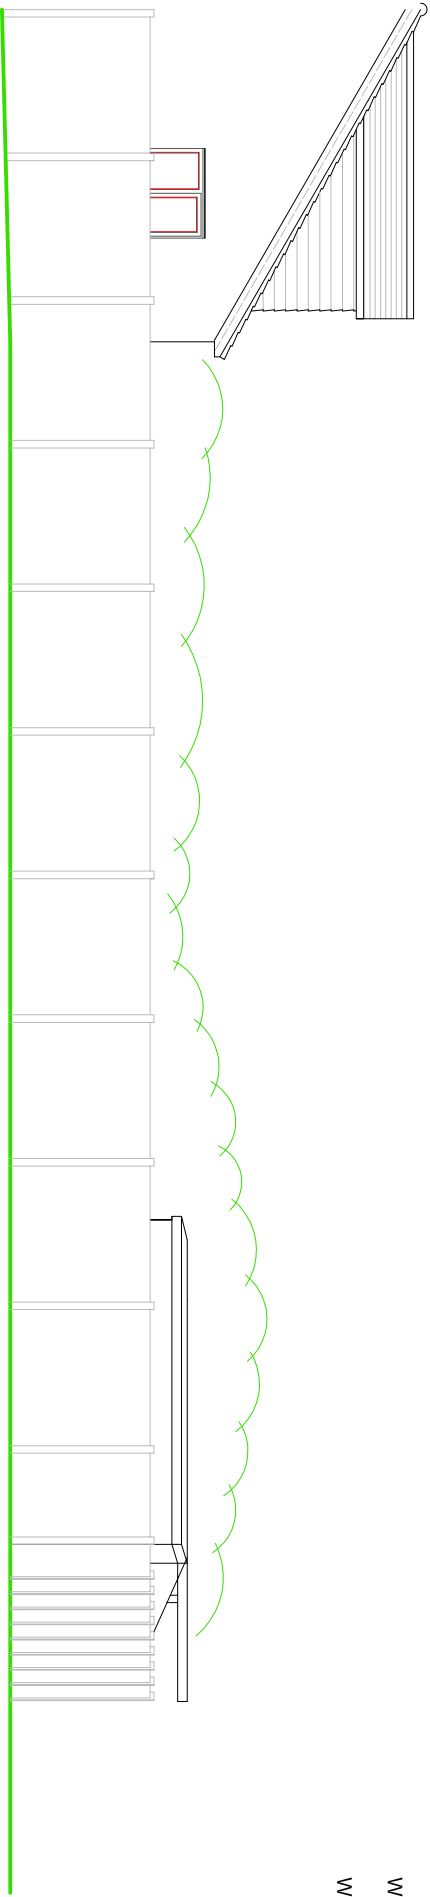

EASTERN ELEVATION

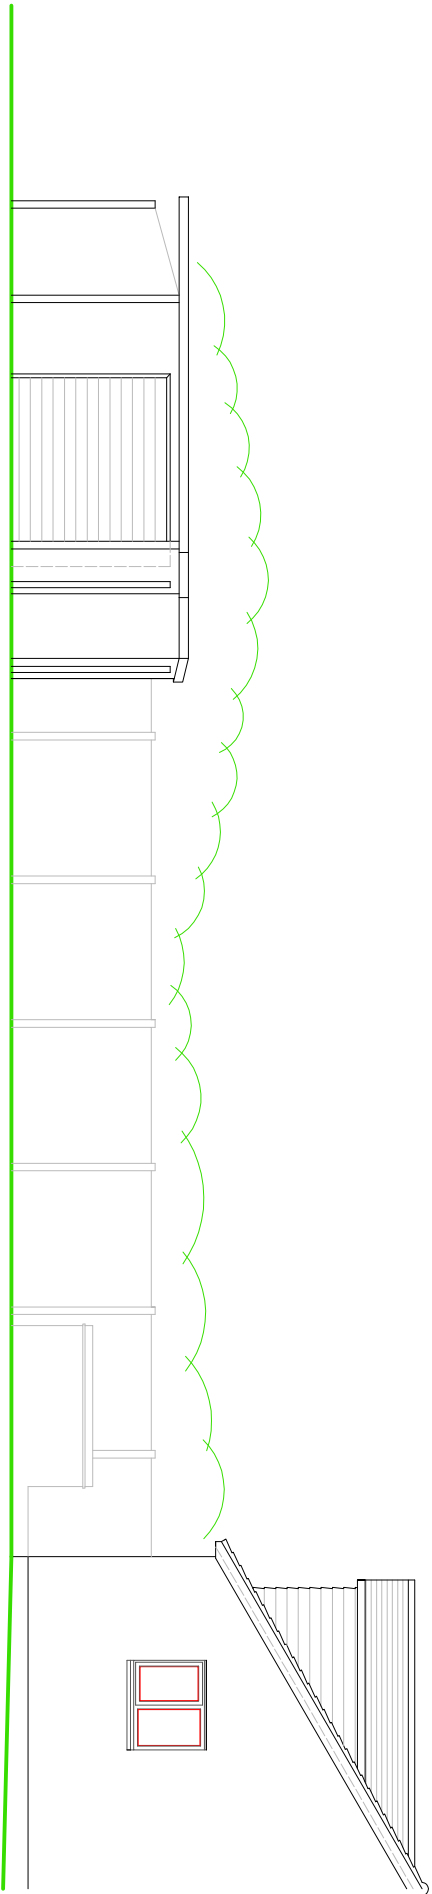

WESTERN ELEVATION

NOTES

ROOF - Interlocking concrete tiles to pitched roof and felled flat roofing and PVC sheeting to garage and other outbuildings.

WALLS - White painted render with some mock Tudor features.

WINDOWS/DOORS - White framed PVC double glazed units.



EXISTING ELEVATIONS

SUSSEX BUILDING CONSULTANCY LIMITED 25 LIMMER LANE, FELPHAM, BOGNOR REGIS, WEST SUSSEX. SCALE - 1/100 REV - DATE - 11/09/2018	 LABC partner 3 NORTHCOTE ROAD BOGNOR REGIS PO21 5LZ TEL - (01243) 861379
---	---