



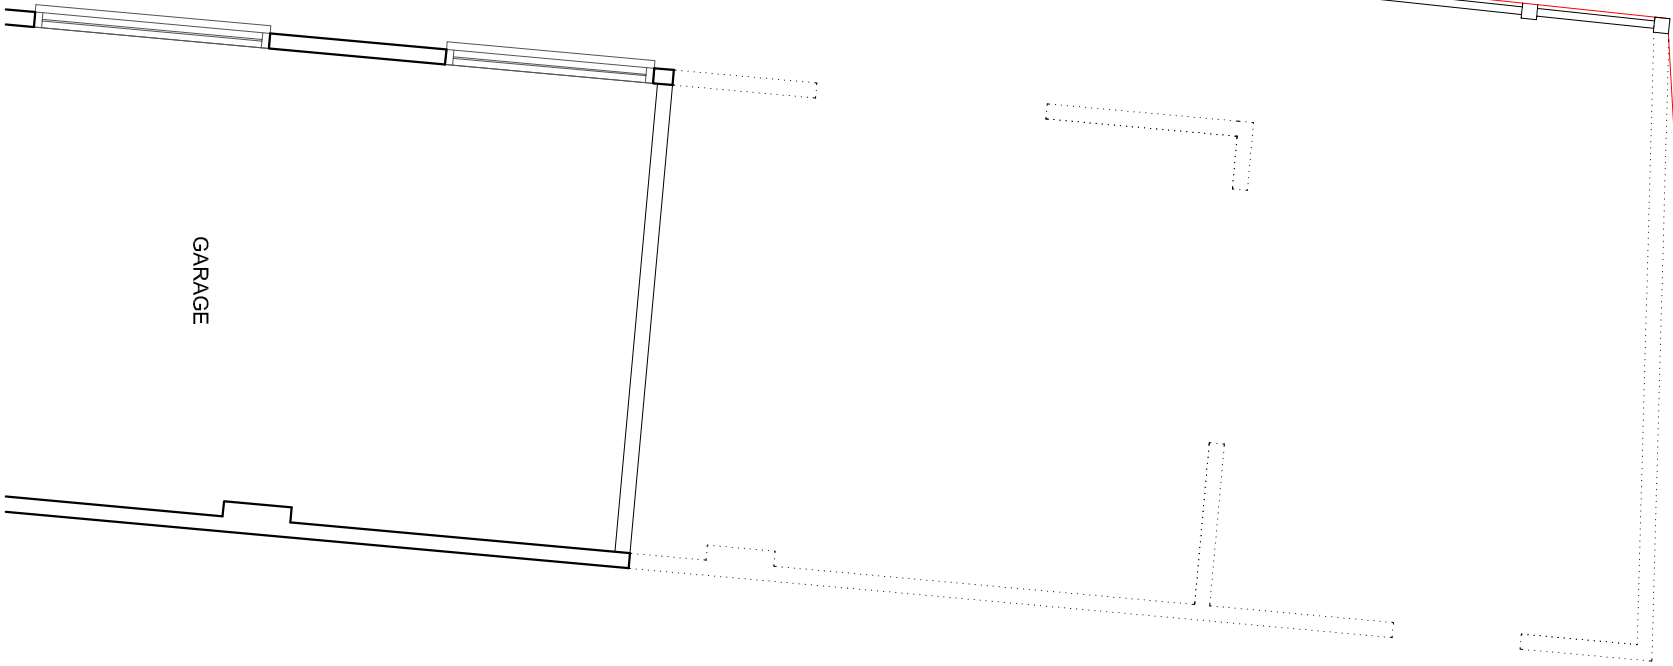

PROPOSED GROUND FLOOR PLAN

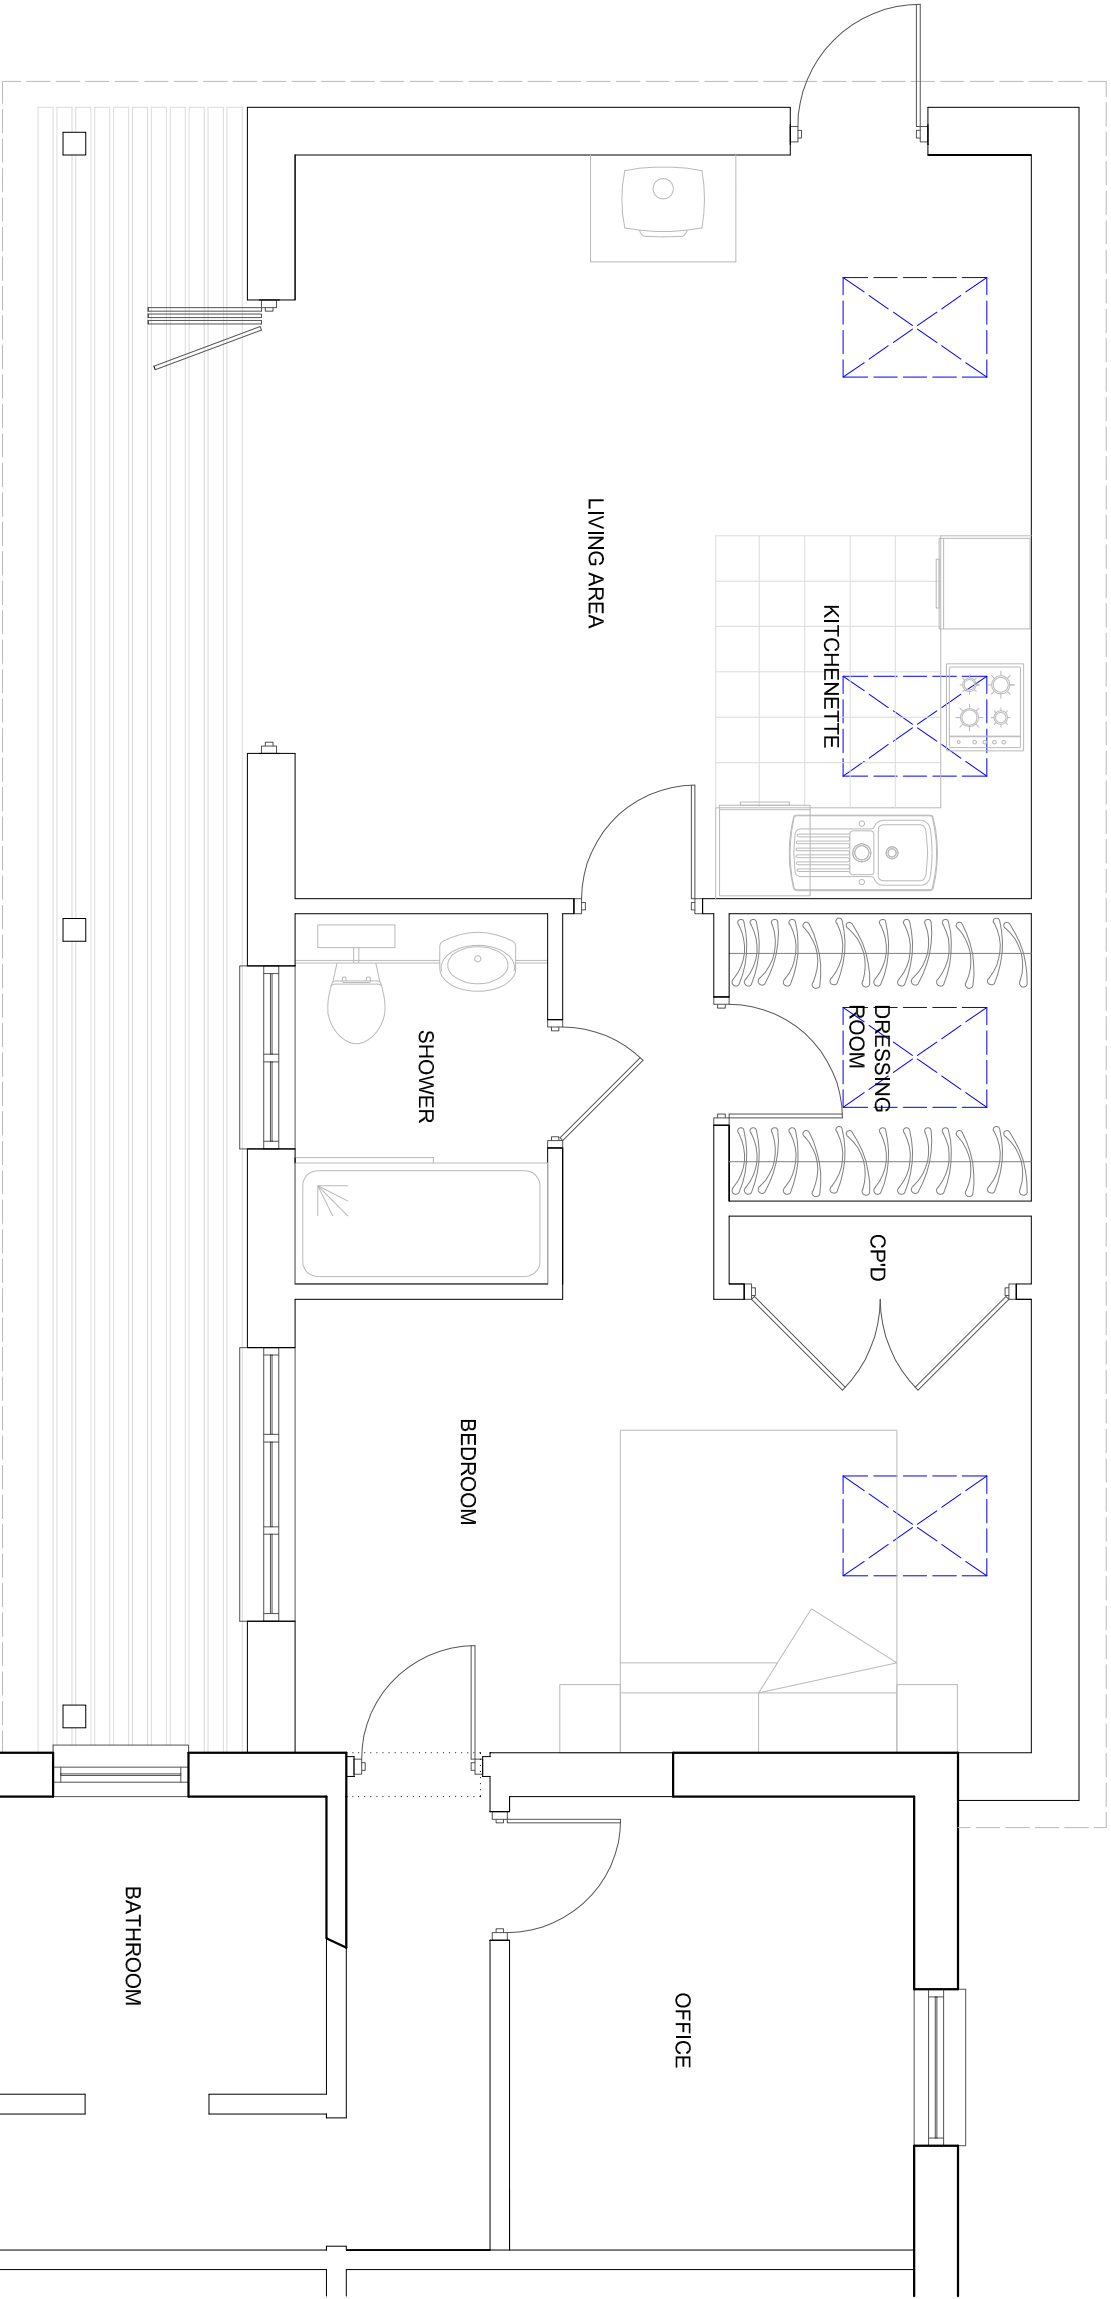

SUSSEX BUILDING CONSULTANCY LIMITED

25 LIMMER LANE, FELPHAM,
BOGNOR REGIS, WEST SUSSEX.

SCALE - 1/50 REV - A DATE - 04/10/2019

LABC
partner
3 NORTHCOTE ROAD
BOGNOR REGIS
PO21 8JZ
TEL/FAX - (01243) 861379