



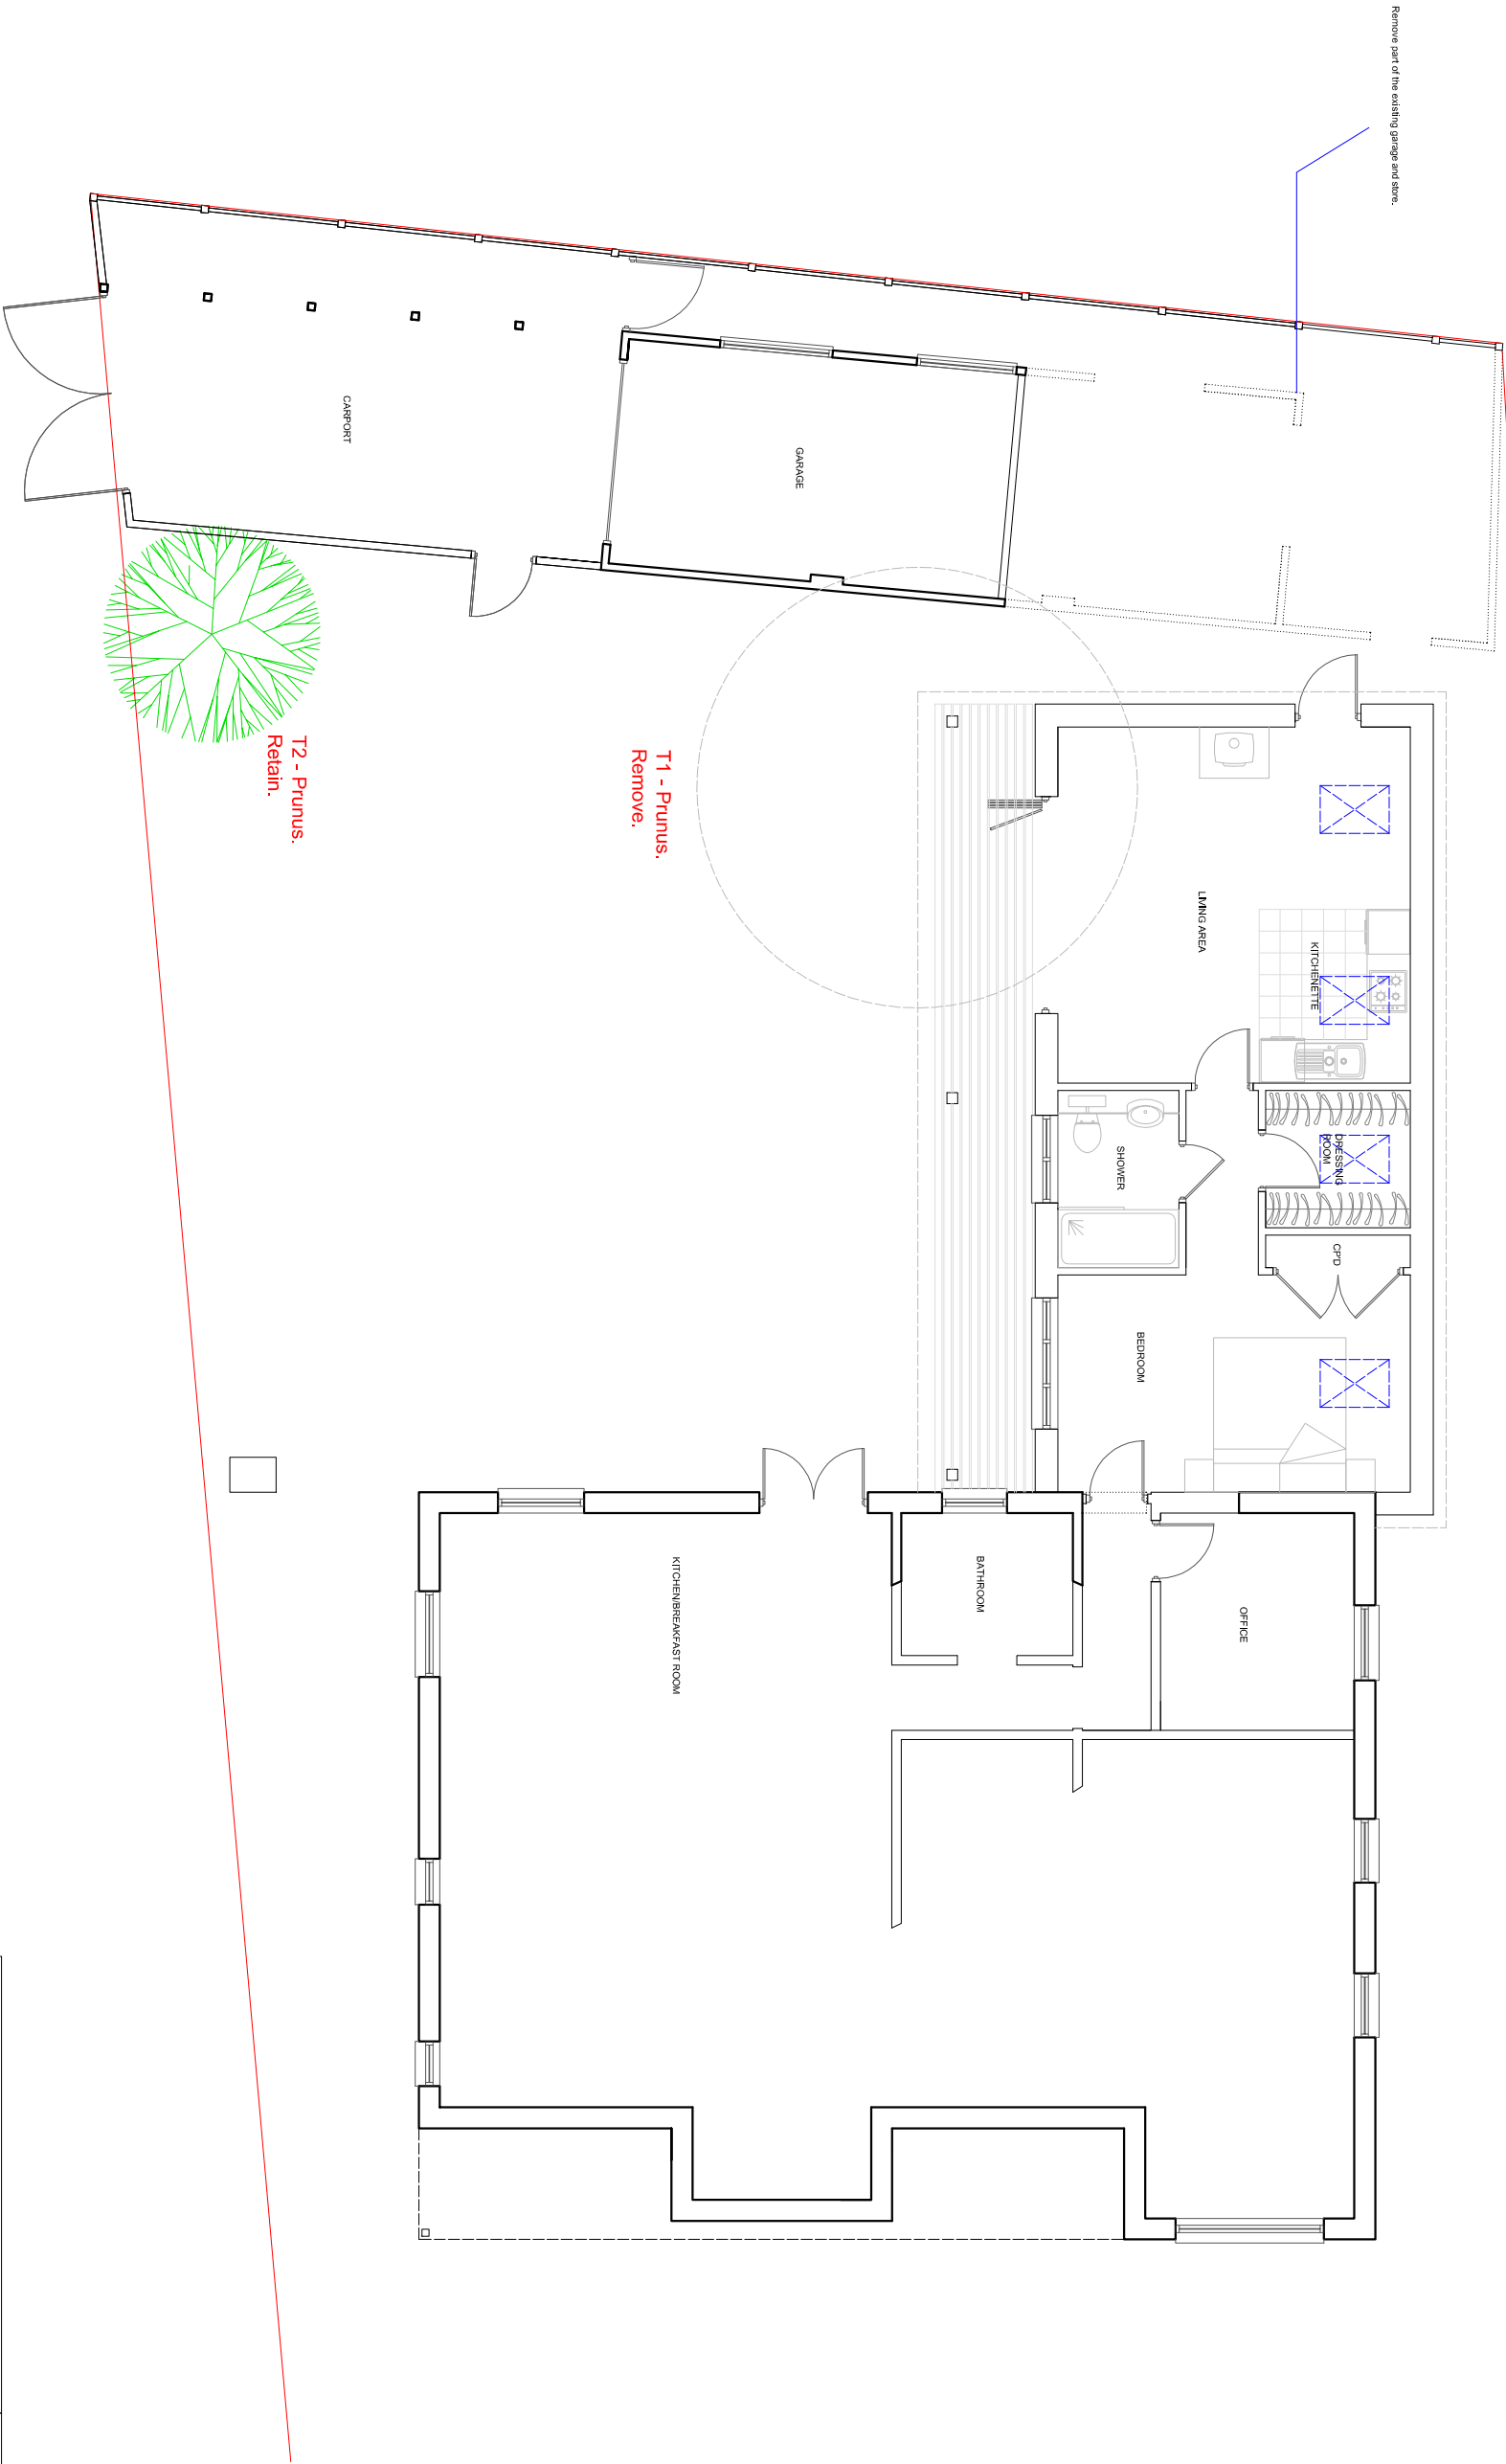

Remove part of the existing garage and store.

T1 - Prunus.
Remove.

T2 - Prunus.
Retain.

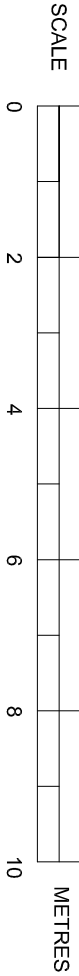

PROPOSED GROUND FLOOR PLAN

SUSSEX BUILDING CONSULTANCY LIMITED

25 LIMMER LANE, FELPHAM,
BOGNOR REGIS, WEST SUSSEX.

SCALE - 1/100 REV - A DATE - 04/10/2018



partner
LABC

3 NORTHGATE ROAD
BOGNOR REGIS
PO21 6LZ
TEL - (01243) 861379