


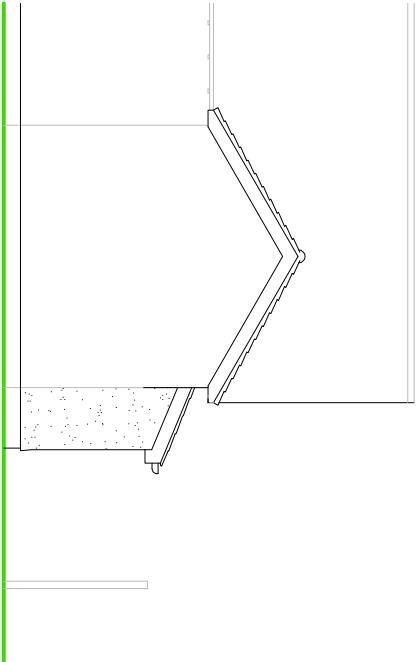


SOUTHERN ELEVATION

NOTES


ROOF - Interlocking concrete tiles to pitched roof and felted flat roofing and PVC sheeting to garage and other outbuildings.

WALLS - White painted render with some mock Tudor features.

WINDOWS/DOORS - White framed PVC double glazed units.

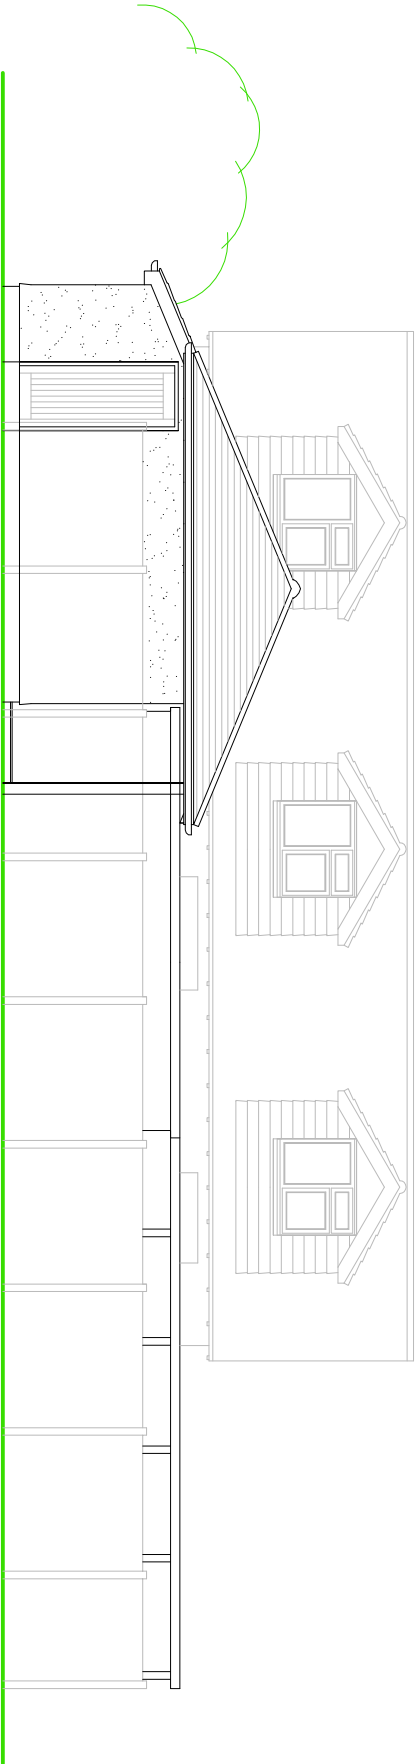

NORTHERN ELEVATION

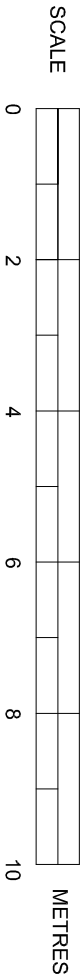

PROPOSED ELEVATIONS

SUSSEX BUILDING CONSULTANCY LIMITED

25 LIMMER LANE, FELPHAM,
BOGNOR REGIS, WEST SUSSEX.

SCALE - 1/100 REV - DATE - 04/10/2019

LABC
partner
3 NORTHGATE ROAD
BOGNOR REGIS
PO21 5ZJ
TEL - (01243) 861379