



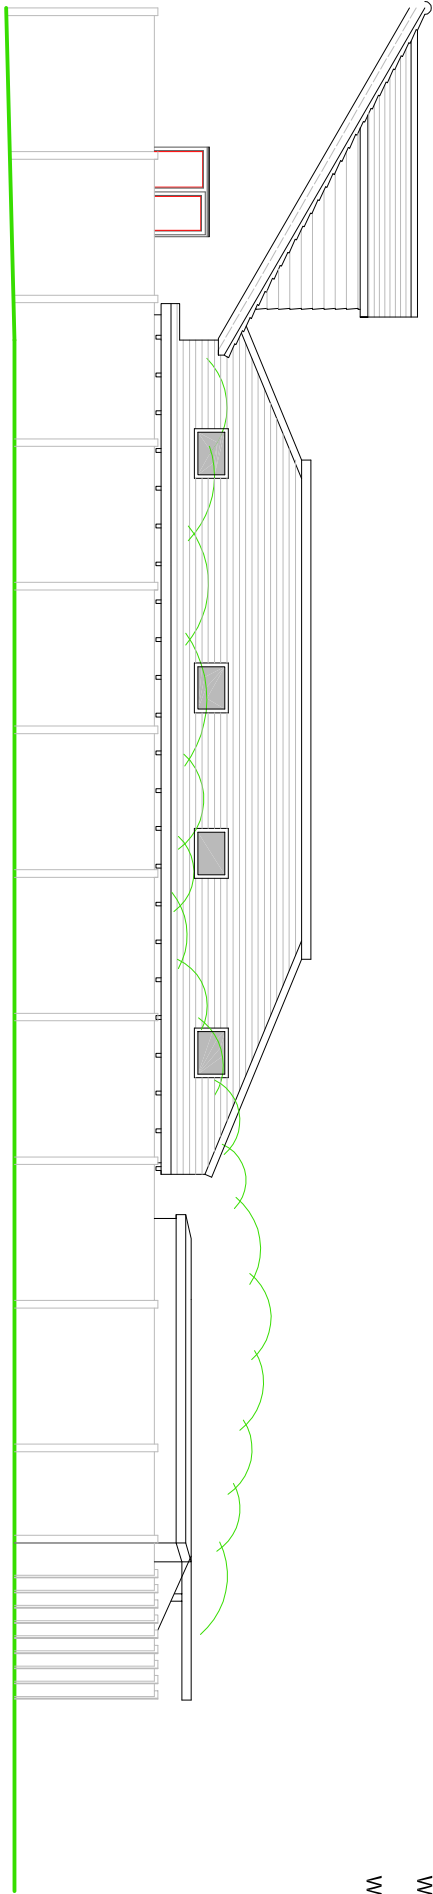


EASTERN ELEVATION

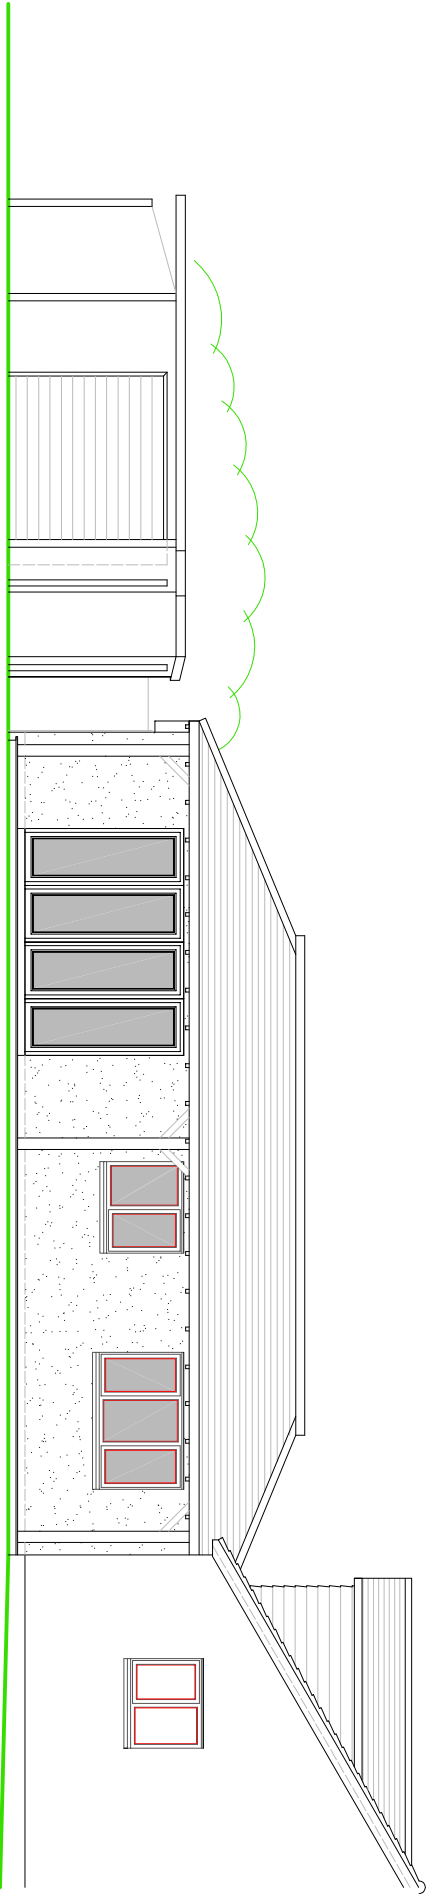

WESTERN ELEVATION

NOTES

- ROOF - Interlocking concrete tiles to pitched roof to match existing.
- WALLS - White painted render to match.
- WINDOWS/DOORS - White framed PVC double glazed units.

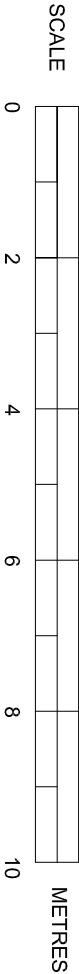

PROPOSED ELEVATIONS

SUSSEX BUILDING CONSULTANCY LIMITED

25 LIMMER LANE, FELPHAM,
BOGNOR REGIS, WEST SUSSEX.

SCALE - 1/100 REV - DATE - 04/10/2019

LABC partner

3 NORTHGATE ROAD
BOGNOR REGIS
PO21 3LZ
TEL - (01243) 861379